Planning and Development Services Department
15151 E Alameda Pkwy, 2nd Floor
Aurora, Colorado 80012
(303) 739-7250

Case Mgr PK
Case Number 1983-6006-15
Quarter Section 11F
AMANDA Row ID 633165

MYLAR CHANGE APPLICATION FORM

(NOTE: Please call to schedule an appointment with Case Manager prior to submitting this application.)**

Applicant Information

An applicant must either be the property owner or the owner's authorized representative. (See signature line below.)

Name: New Cingular Wireless PCS, LLC d/b/a AT&T Mobility
Address: 188 Inverness Drive West, Suite 400
Englewood, CO 80112
Phone: (303) 643-3728 Fax: (303) 643-3707
Email: c/o Pete McNally pete@grinnellgroup.com (515) 314-0219)

Property Owner

If the applicant is not the owner, please fill out these lines. Otherwise write "SAME".

Name: Columbia Health ONE, LLC d/b/a Columbia Medical Center of Aurora
Address: 1501 S. Potomac Street
Aurora, CO 80012
Phone: (303) 873-4895 Fax: n/a
Email: gregory.menke@HealthONEcares.com

Property Information

Address: 1501 S. Potomac Street
Existing Use: CMRS, Commercial

Proposed Changes

Remove and replace antennas on existing screen wall with new antennas measuring up to 8' in length. Relocate 4 antennas from existing screen wall to east facade of building (some antennas to be replaced with new antennas measuring 8' in length.)

Applicant's Signature

I certify that I am the owner or a representative authorized to request the changes listed above. An original signature is required.

Pete McNally — Applicant's Signature
11/3/11 — Date

Notice to Applicants: Use this form to apply for a minor Mylar Change to an existing Site Plan. Your fee in the form of a check or money order must accompany the application. Be sure to meet with a Planning Department representative prior to submitting the application. Faxed applications will not be accepted.

This Section for City Use Only

Site Plan: Humana Aurora
Amount of application fee paid ☒ $170 (5 sheets maximum)

Planning Department Action

☒ Approved ☐ Approved w/conditions

☐ Approved for Site Plan Extension

Conditions/Notes

Date File Retired

Signed: Principal Planner 11/29/11 Date


LTE ZONING

site name: HUMANA
search ring number: COU1176
LATITUDE: 39° 41' 22.9"
LONGITUDE: 104° 49' 54"

PROJECT INFORMATION

PROPERTY OWNER:	THE MEDICAL CENTER OF AURORA 1501 S. POTOMAC AURORA, CO, 80012
AT&T SITE ID#:	COU1176
AT&T SITE NAME:	HUMANA
SITE ADDRESS:	1501 S. POTOMAC
CITY, COUNTY:	AURORA, ARAPAHOE COUNTY
STATE, ZIP:	CO, 80012
APPLICANT:	AT&T
ADDRESS:	188 INVERNESS DRIVE WEST, STE. 400 ENGLEWOOD, CO 80112
ENGINEERING MANAGER:	JEREMY JOHNSON
ADDRESS:	BLACK & VEATCH 8300 S. SYRACUSE WAY., SUITE 300 CENTENNIAL, CO 80111 PHONE: (720) 834-4331
SITE ACQUISITION MANAGER:	MIKE MCCREEDY 303-332-1212
SITE ACQUISITION CONTACT:	RICK HOLPP 303-681-1185
RF ENGINEER:	WINNIE LAI 314-724-9605
CONSTRUCTION MANAGER:	MISHA MORROW-KRALJIC 720-834-4320
PROJECT MANAGER:	MICHAEL DERRICK 303-408-3090
A&E FIRM:	ZUMA CONSULTANTS INC. 13989 W. 1ST AVE. GOLDEN, CO 80401 P: (303) 325-5606 F: (303) 325-5629 CONTACT: KHRISTOPHER SCOTT PE

VICINITY MAP

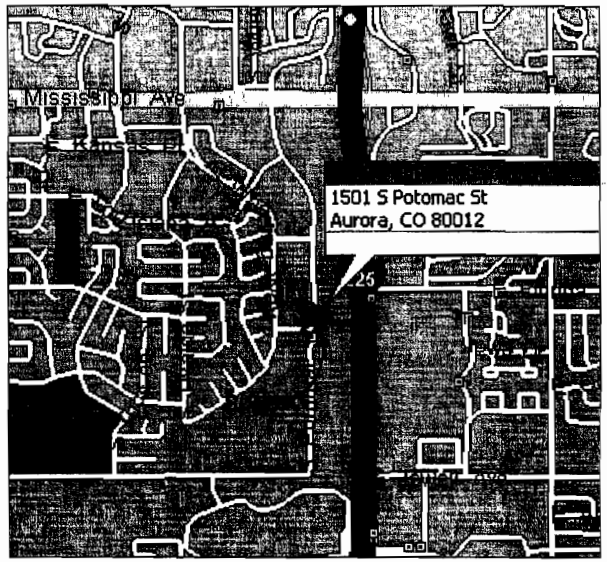

APPROVALS

TITLE	SIGNATURE	DATE
AT&T RF ENGINEER		
AT&T PROJECT MGR		
AT&T OPS		
AT&T COMPLIANCE		
B&V CONST MGR		
B&V SITE ACQUISITION		
SITE OWNER		

ACKNOWLEDGMENT OR "SIGN-OFF" BY PARTIES TO THE CONSTRUCTION DRAWINGS DOES NOT CONSTITUTE ALTERATION OF THE LEASE TERMS.

DRAWING INDEX

SHEET	DESCRIPTION
T1	TITLE SHEET
A1	PARTIAL ROOF PLAN & EQUIPMENT DETAIL
A2	SOUTH & EAST ELEVATIONS

NOTES

CONTRACTOR SHALL VERIFY ALL PLANS AND EXISTING DIMENSIONS AND CONDITIONS ON THE JOB SITE AND SHALL IMMEDIATELY NOTIFY BLACK & VEATCH WHO WILL CONTACT THE ARCHITECT TO DISCUSS ANY DISCREPANCIES BEFORE PROCEEDING WITH THE WORK.

DRAWINGS WILL BE SCALED AS REQUIRED BY THE PERMITTING GOVERNING AGENCY. ALL OTHER DRAWINGS SUPPLIED TO AT&T PLOTTED ON 11x17 SHEETS AT HALF SCALE.

CALL BEFORE YOU DIG - COLORADO STATE REQUIRES 3 WORKING DAYS UTILITY NOTIFICATION PRIOR TO CONSTRUCTION OPERATIONS. LOCATES ARE REQUIRED TO BE COMPLETED WITHIN 5 WORKING DAYS PRIOR TO BEGINNING THIS PROJECT. UTILITY NOTIFICATION CENTER OF COLORADO - 800.922.1987

THESE DRAWINGS MAY NOT INDICATE ALL UNDERGROUND UTILITIES. THE GENERAL CONTRACTOR SHALL EXERCISE EXTREME CARE DURING ALL EXCAVATIONS AND OTHER CONSTRUCTION ACTIVITIES.

PROJECT DESCRIPTION

RELOCATE EXISTING AND INSTALL NEW ANTENNAS ON EXISTING SCREEN WALL AND BUILDING FACADE. NEW EQUIPMENT RACKS IN EXISTING EQUIPMENT SHELTER

PROJECT DATA

JURISDICTION:	-	CITY OF AURORA
ZONING DESIGNATION:	-	PD
OCCUPANCY GROUP:	-	U2
CONSTRUCTION TYPE:	-	V-B
FULLY SPRINKLERED:	-	N/A
NO. OF STORIES:	-	1

GOVERNING CODES:
2009 IBC, 2009 IFC, 2008 NEC

A.D.A. COMPLIANCE:
THIS FACILITY IS UNMANNED AND NOT FOR HUMAN HABITATION.

AT&T PROJECT INFORMATION:

HUMANA
COU1176
1501 S. POTOMAC
AURORA, CO 80012
ARAPAHOE COUNTY

BLACK & VEATCH

REV:	DATE:	DESCRIPTION:	BY:
1	06/21/11	PRELIM. ZONING	KR
2	08/02/11	ZONING	KR

PLANS PREPARED BY:

Zuma Consultants, Inc.
13989 W. 1st Ave.
Golden, CO 80401
P:303-325-5606 F:303-325-5629


LICENSURE No:

SHEET TITLE:

TITLE SHEET

SHEET NUMBER:

T1

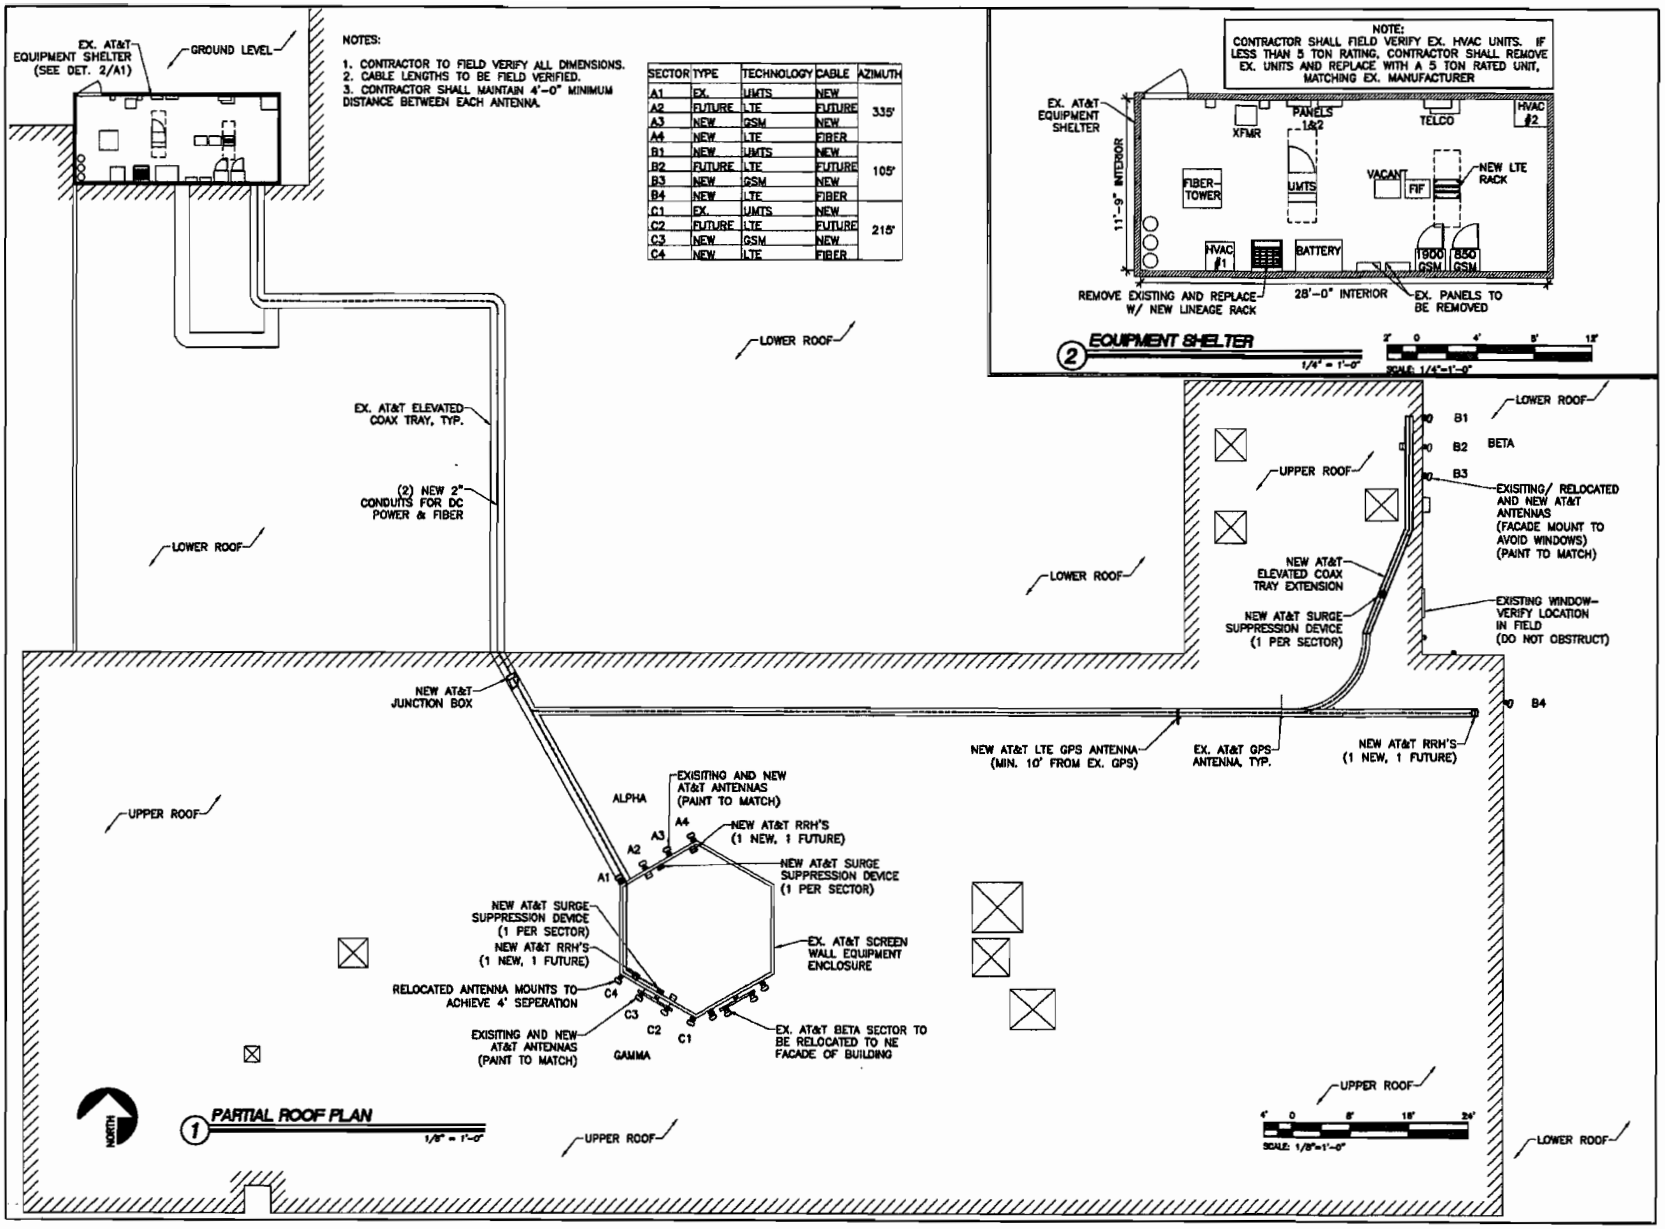

at&t

AT&T PROJECT INFORMATION:

HUMANA
COU1176
1501 S. POTOMAC
AURORA, CO 80012
ARAPAHOE COUNTY

BLACK & VEATCH

REV:	DATE:	DESCRIPTION:	BY:
1	08/21/11	PRELIM. ZONING	KR
2	08/02/11	ZONING	KR

PLANS PREPARED BY:

Zuma Consultants, Inc.
13969 W. 1st Ave.
Golden, CO 80401
P:303-325-5606 F:303-325-5629


LICENSURE NO:

SHEET TITLE:


ROOF PLAN & EQUIPMENT SHELTER

SHEET NUMBER:

A1

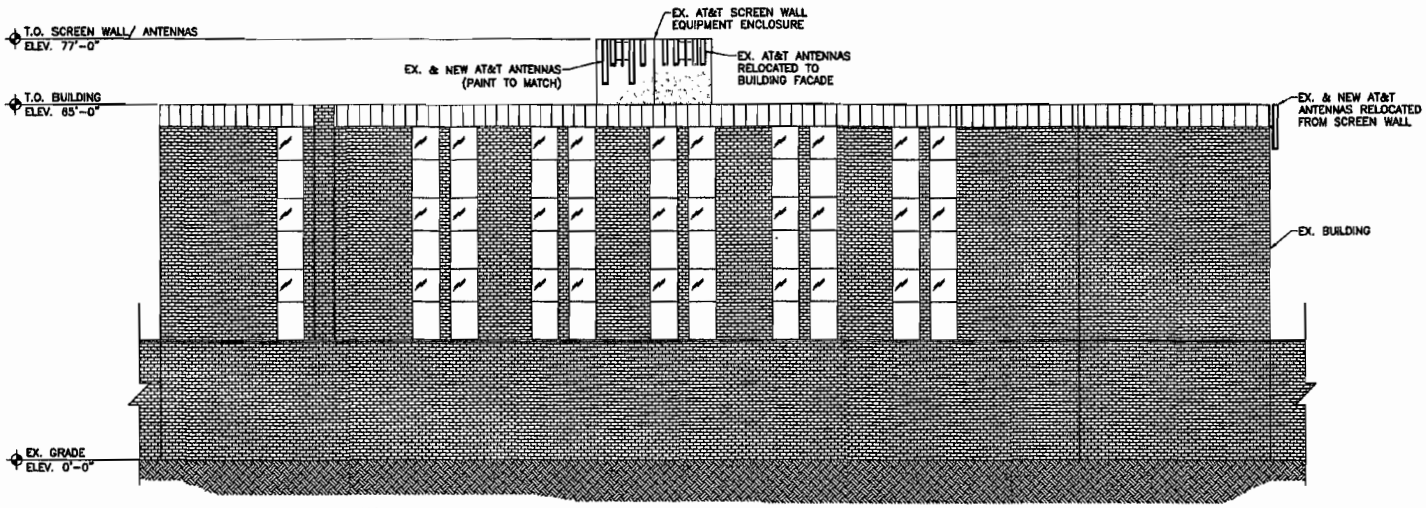

1 PARTIAL SOUTH ELEVATION
3/32" = 1'-0"

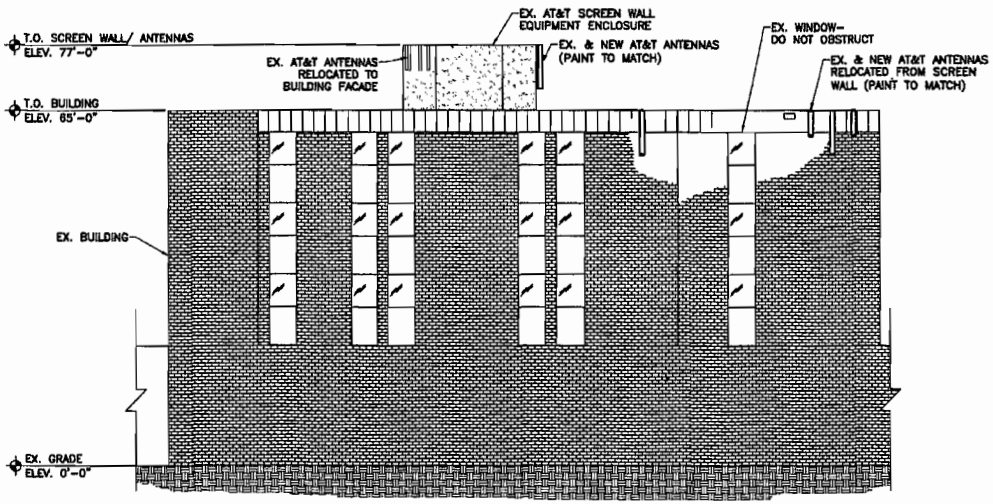

2 PARTIAL EAST ELEVATION
3/32" = 1'-0"

5' 0 10' 20' 30'
SCALE: 3/32"=1'-0"

at&t

AT&T PROJECT INFORMATION:

HUMANA
COU1176
1501 S. POTOMAC
AURORA, CO 80012
ARAPAHOE COUNTY

BLACK & VEATCH

REV:	DATE:	DESCRIPTION:	BY:
1	08/21/11	PRELIM. ZONING	KR
2	08/02/11	ZONING	KR

PLANS PREPARED BY:

Zuma Consultants, Inc.
13969 W. 1st Ave.
Golden, CO 80401
P:303-325-5606 F:303-325-5629

LICENSURE NO:

SHEET TITLE:

SOUTH & EAST ELEVATIONS

SHEET NUMBER:

A2