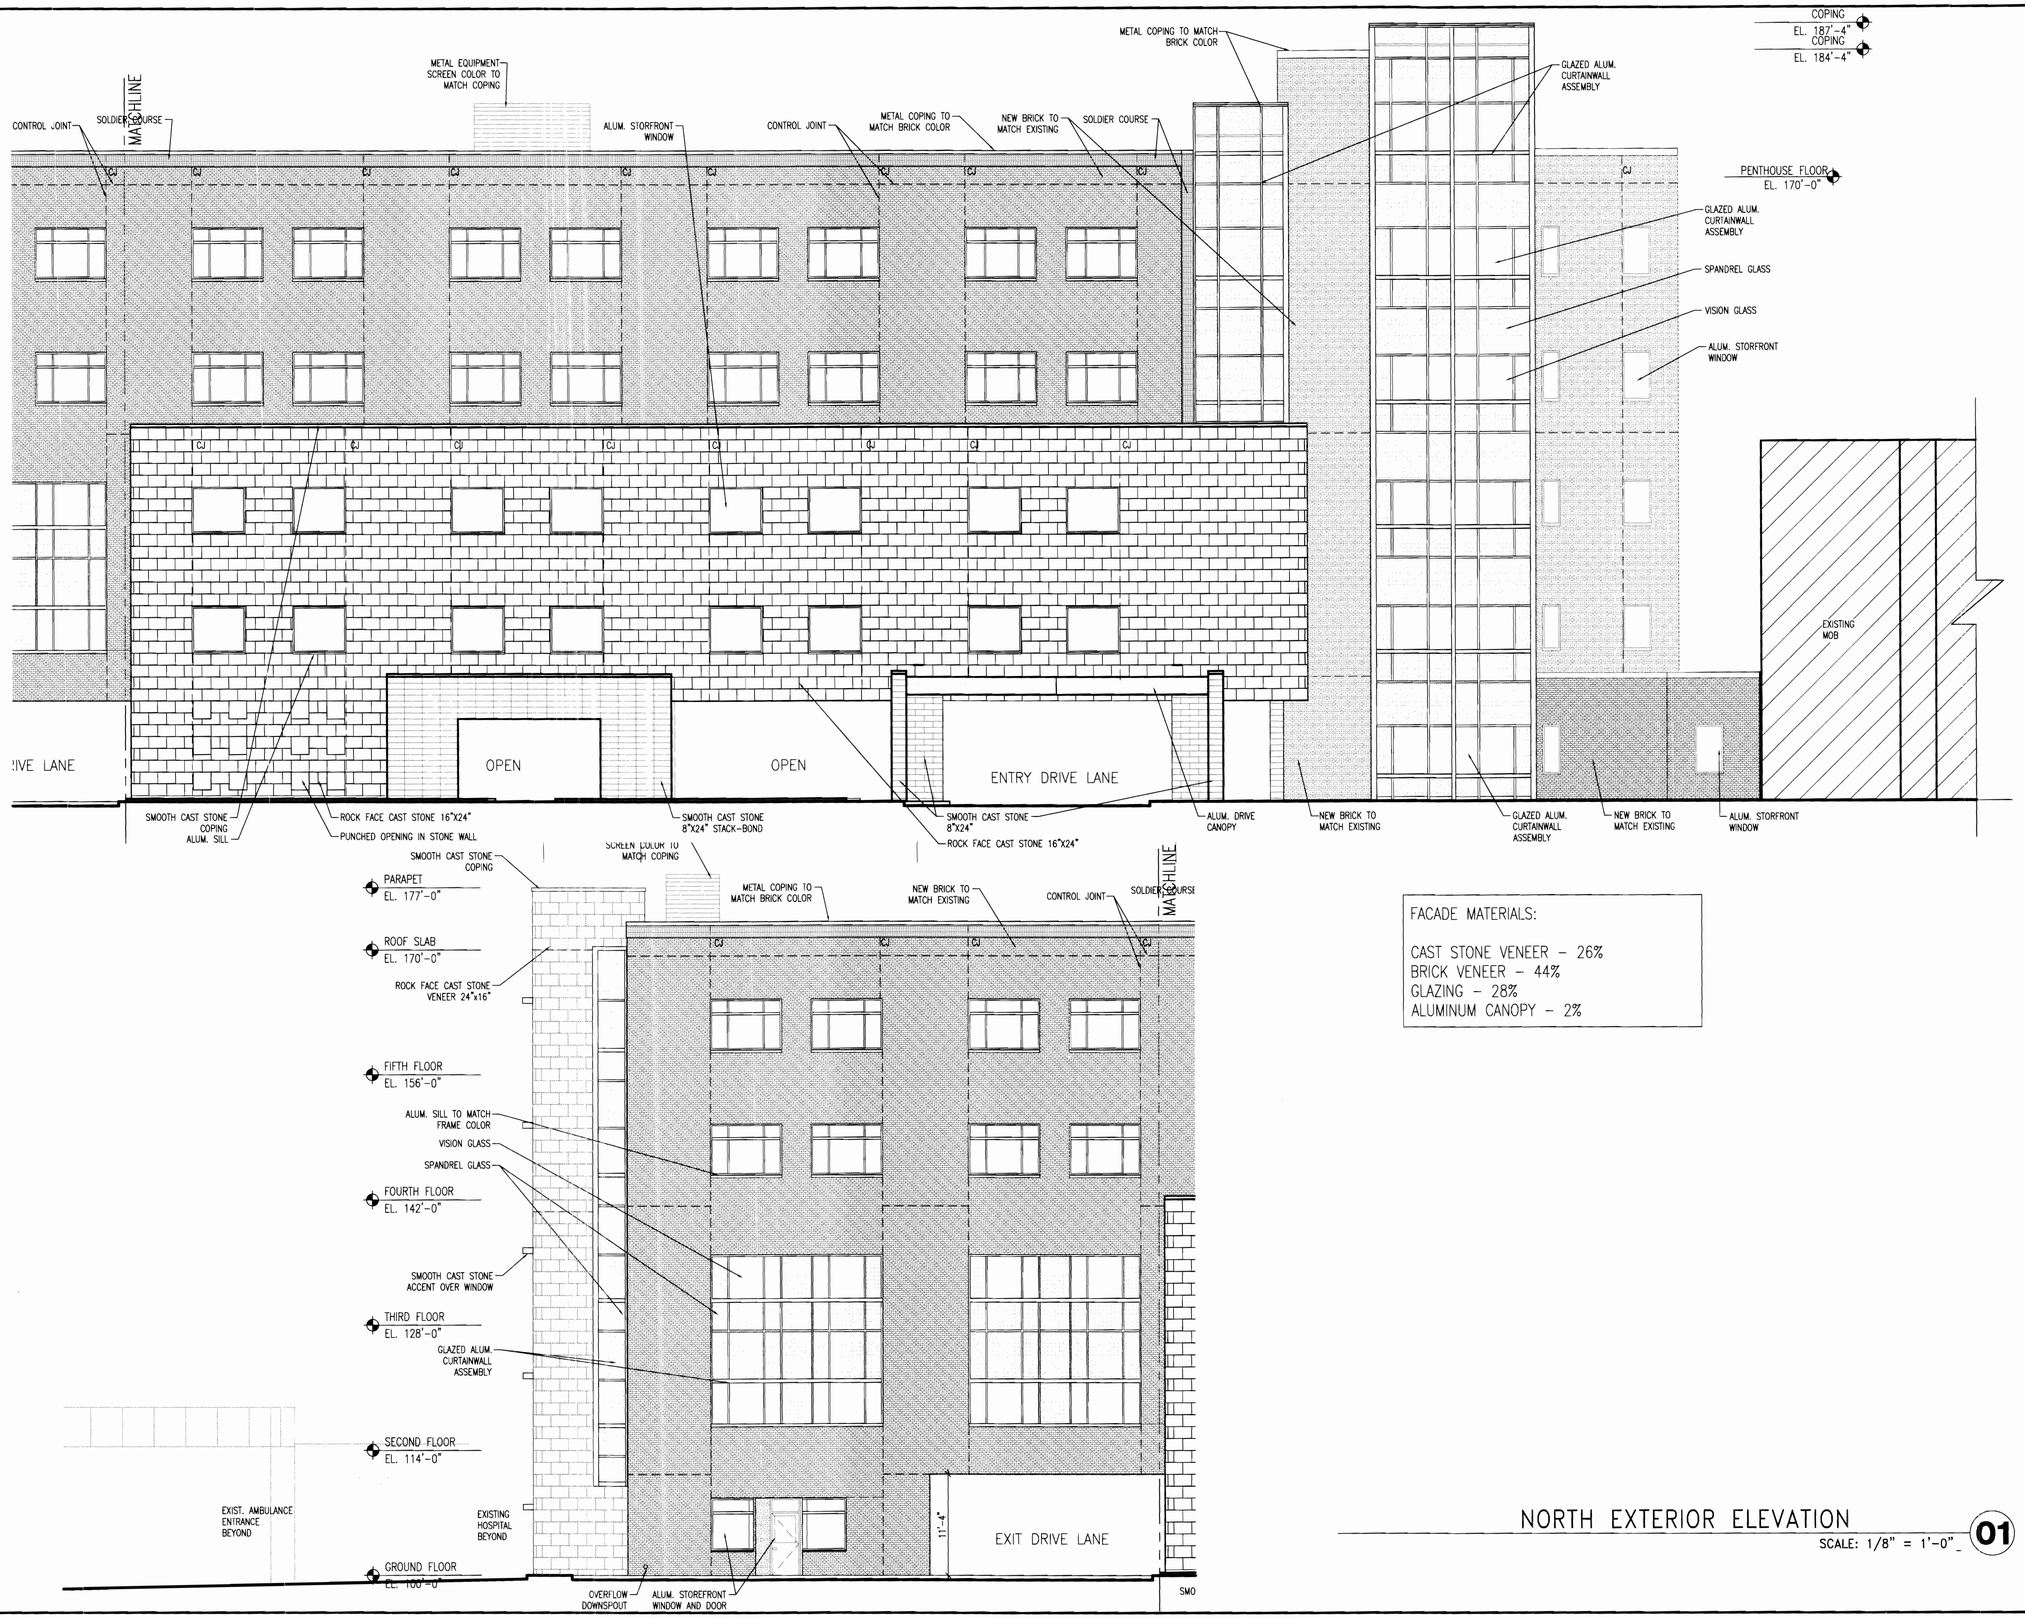


FACADE MATERIALS:

CAST STONE VENEER – 26%
BRICK VENEER – 44%
GLAZING – 28%
ALUMINUM CANOPY – 2%

NORTH EXTERIOR ELEVATION

SCALE: 1/8" = 1'-0" 01

*MC 4/27/07

Davis Partnership Architects

2301 BLAKE ST., STE. #100
DENVER, COLORADO 80205
303.861.8555 F.303.861.3027

0137 MAIN STREET , UNIT C106
POST OFFICE BOX 2711
EDWARDS, COLORADO 81632
970.926.8960 F.970.926.8961

PERKINS +WILL

MARTIN / MARTIN
CONSULTING ENGINEERS
12499 WEST COLFAX AVENUE
PO BOX 151500
LAKEWOOD, CO 80215
303.431.6100 F.303.431.4028

AMENDMENT BLOCK	DATE	NO.
VESTED SITE PLAN SUBMITTAL	03.20.06	
REQUIRED SECOND SUBMISSION	05.04.06	
REQUIRED THIRD SUBMISSION	06.12.06	
TECHNICAL CORRECTIONS	07.14.06	
TECHNICAL CORRECTIONS	08.23.06	
MYLAR CHANGE	03.27.07	

*MYLAR CHANGE 4/27/07
Revise exterior building materials from Colorado Sandstone Veneer to Cast Stone. (see sheets 10,11 & 12)
Replace aluminum on entry drive canopy with cast stone (see sheet 10)
MINOR AMENDMENT 6/7/07 08.14.07


VESTED SITE PLAN
THE MEDICAL CENTER OF AURORA - PRIVATE ROOM EXPANSION
AURORA, COLORADO

EXTERIOR ELEVATION

DATE	05.04.06
DRAWN BY	DCE
CHK'D BY	DCE
SHEET FILE	

COPYRIGHT 2006 BY DAVIS PARTNERSHIP P.C., ARCHITECTS


SHEET NUMBER:
10 OF 17
D.P.A. PROJECT # 0564300

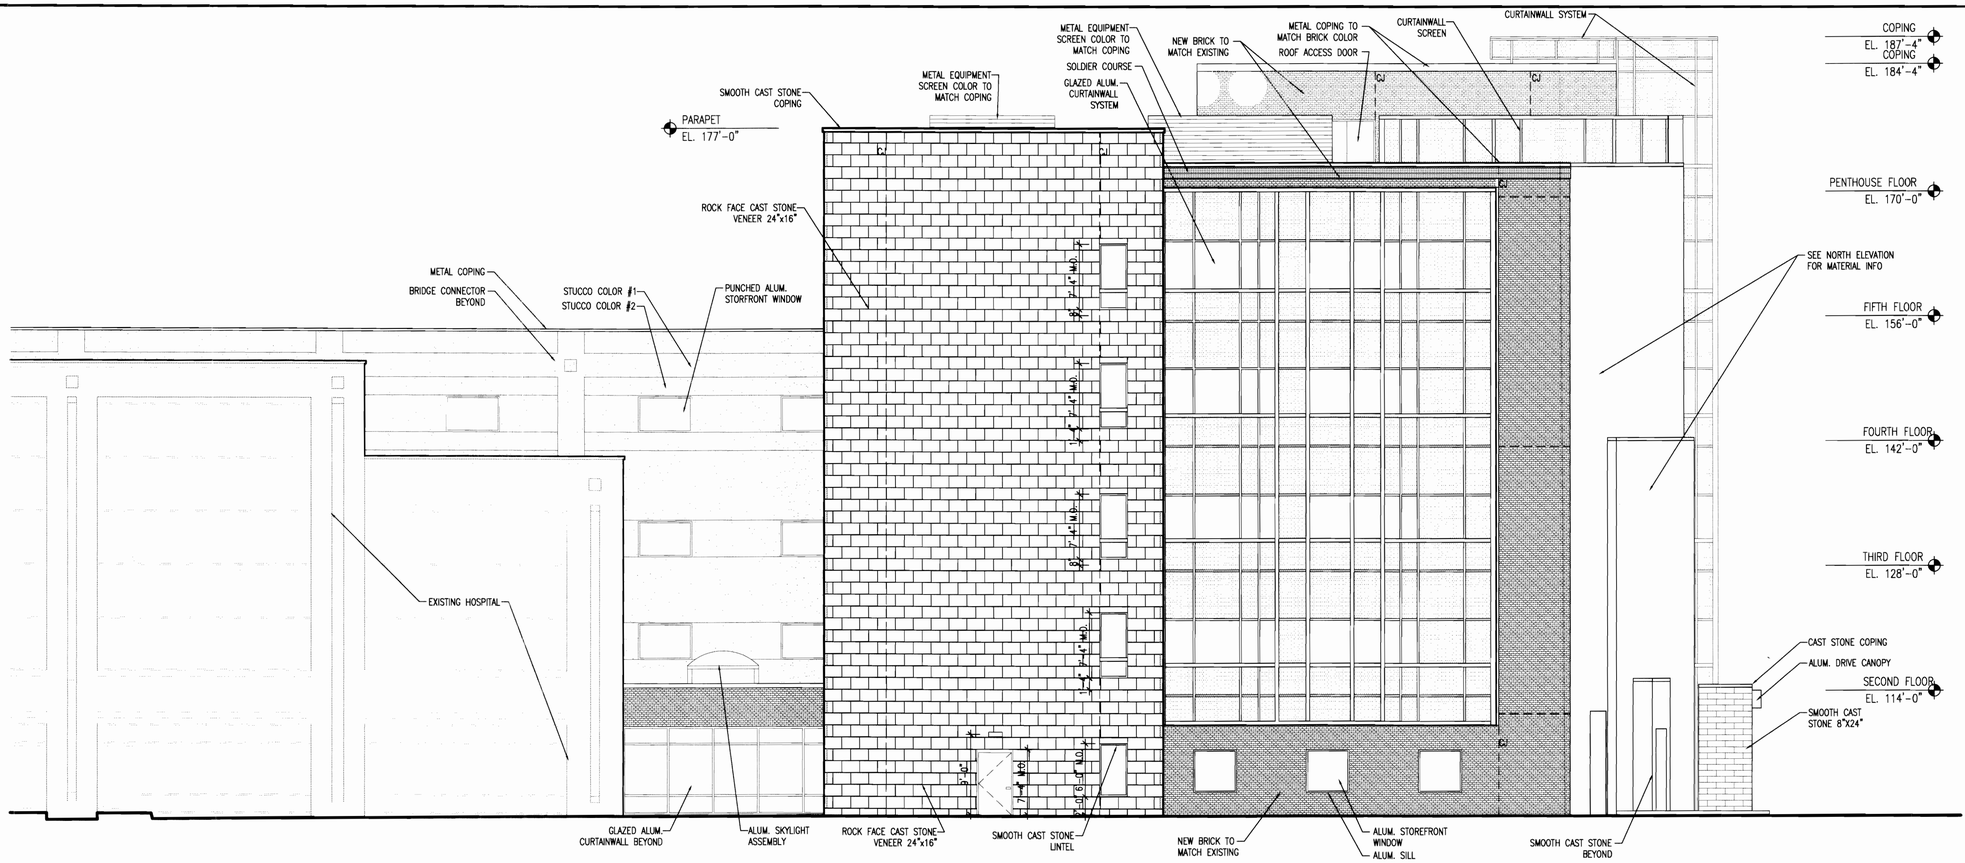

FACADE MATERIALS:

CAST STONE VENEER - 32%
BRICK VENEER - 23%
GLAZING - 34%
ALUMINUM CANOPY - 5%
EIFS BRIDGE CONNECTOR - 16%

EAST EXTERIOR ELEVATION
SCALE: 1/8" = 1'-0" 01

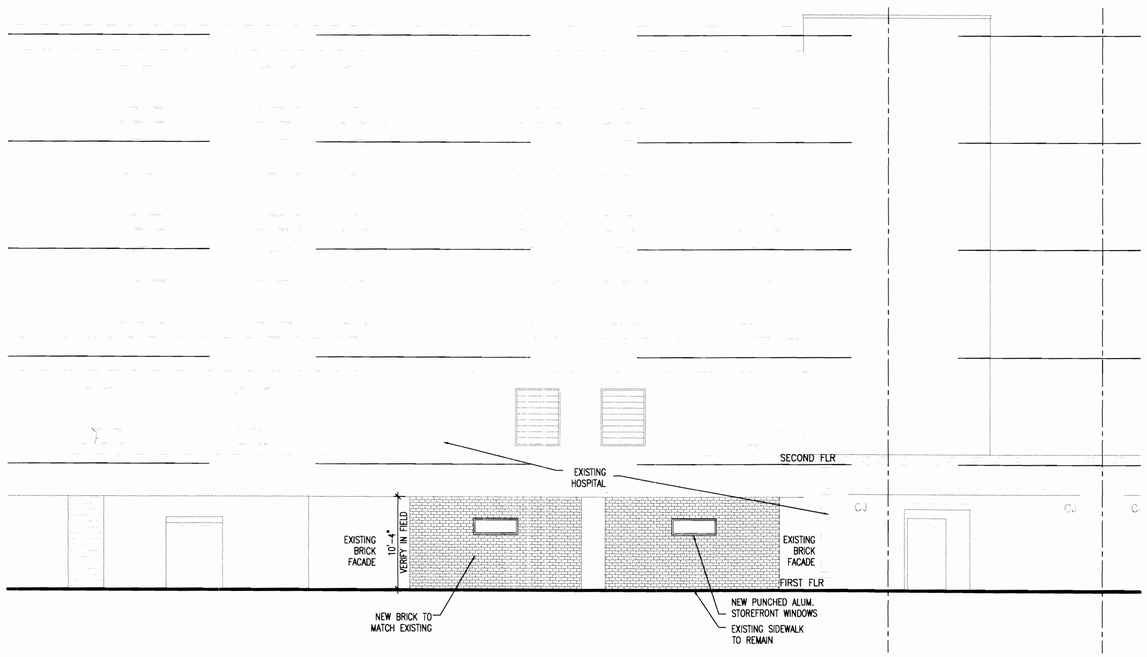

PARTIAL WEST EXTERIOR ELEVATION
SCALE: 1/8" = 1'-0" 01

Davis Partnership Architects
2301 BLAKE ST., STE. #100
DENVER, COLORADO 80205
303.861.8555 F.303.861.3027

0137 MAIN STREET , UNIT C106
POST OFFICE BOX 2711
EDWARDS, COLORADO 81632
970.926.8960 F.970.926.8961

PERKINS + WILL

MARTIN / MARTIN
CONSULTING ENGINEERS
12499 WEST COLFAX AVENUE
PO BOX 151500
LAKEWOOD, CO 80215
303.431.6100 F.303.431.4028

AMENDMENT BLOCK	DATE	NO.
VESTED SITE PLAN SUBMITTAL	03.20.06	
REQUIRED SECOND SUBMISSION	05.04.06	
REQUIRED THIRD SUBMISSION	06.12.06	
TECHNICAL CORRECTIONS	07.14.06	
TECHNICAL CORRECTIONS	08.23.06	
MYLAR CHANGE	03.27.07	

*MYLAR CHANGE 4/27/07
Revise exterior building materials from Colorado Sandstone Veneer to Cast Stone. (see sheets 10,11 & 12)
Replace aluminum on entry drive canopy with cast stone (see sheet 10)

MINOR AMENDMENT 3-19-09 1,3,14,17

VESTED SITE PLAN
THE MEDICAL CENTER OF AURORA - PRIVATE ROOM EXPANSION
AURORA, COLORADO


EXTERIOR ELEVATION

DATE	05.04.06
DRAWN BY	DCE
CHK'D BY	DCE
SHEET FILE	

COPYRIGHT 2006 BY DAVIS PARTNERSHIP P.C., ARCHITECTS

SHEET NUMBER:
11 OF 17
D.P.A. PROJECT # 0554300

*MC 4/27/07

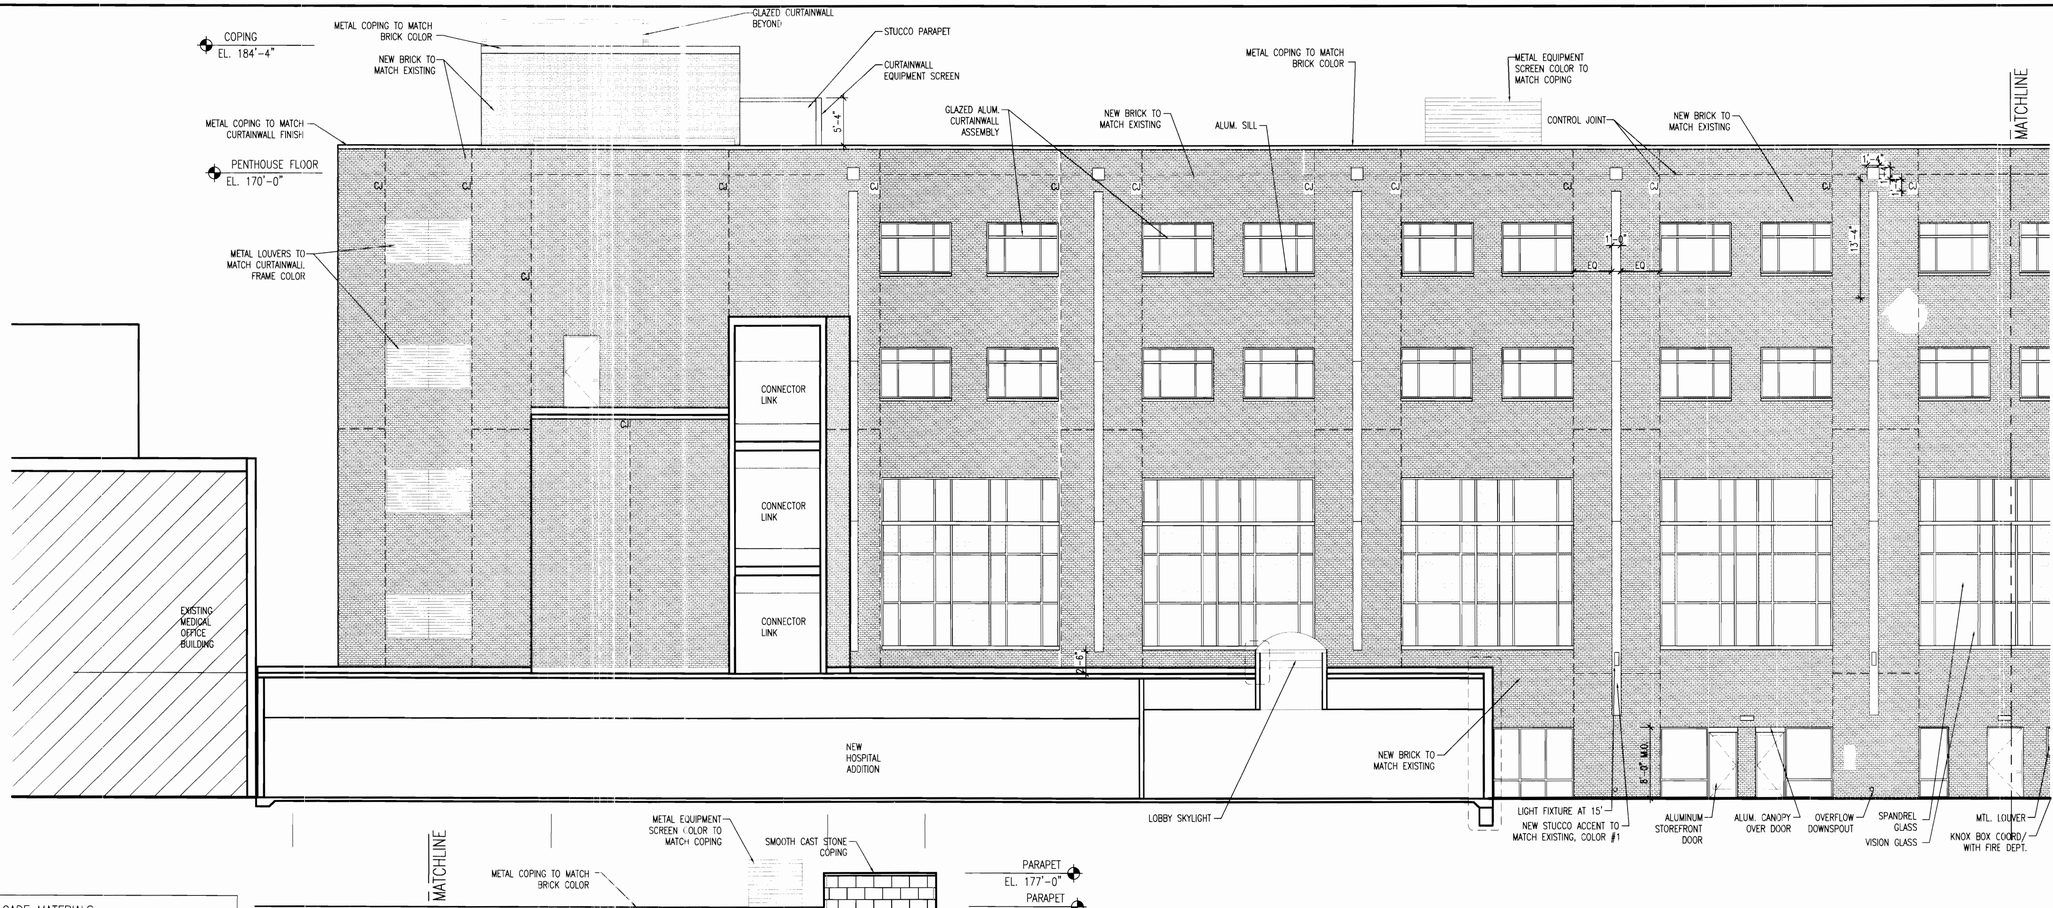


SOUTH EXTERIOR ELEVATION


SCALE: 1/8" = 1'-0" 01

FACADE MATERIALS:

CAST STONE VENEER – 9%
BRICK VENEER – 67%
GLAZING – 20%
ALUMINUM CANOPY – 4%

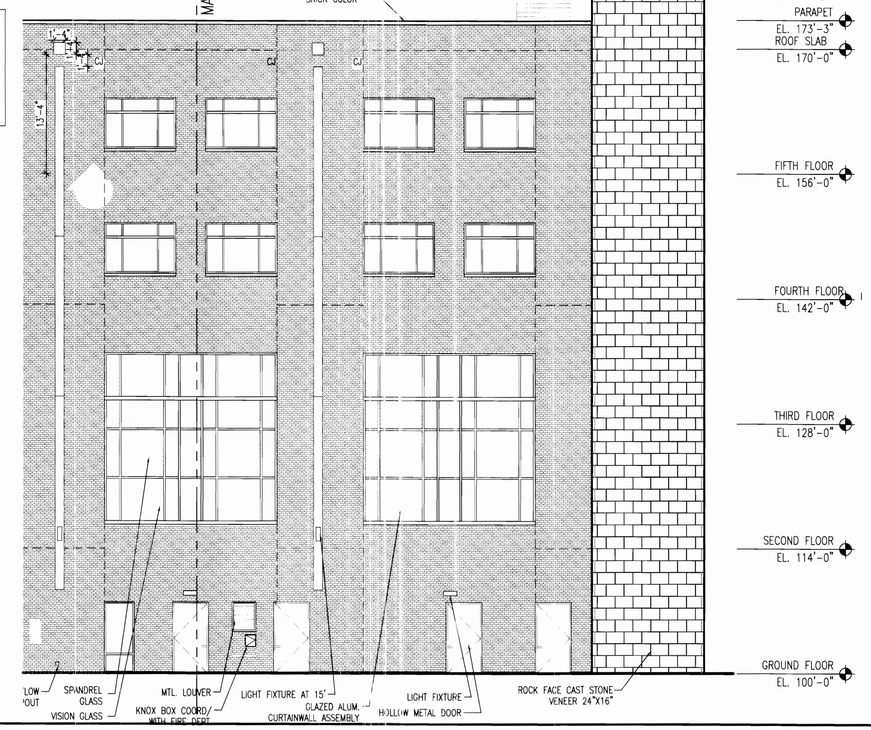

EXISTING BRONZE ANODIZED ALUMINUM EQUIPMENT SCREEN. UNITS WILL EQUAL OR EXCEED THE MAXIMUM HEIGHT OF THE ROOF TOP UNITS, LEVEL, PLUMB, AND TRUE

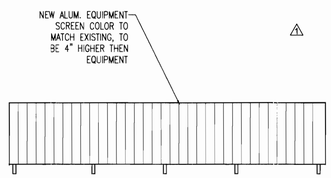

SOUTH ENTRY EXTERIOR ELEVATION

SCALE: 1/8" = 1'-0" 1A

*MC 4/27/07

Davis Partnership Architects

2301 BLAKE ST., STE. #100
DENVER, COLORADO 80205
303.861.8555 F.303.861.3027

0137 MAIN STREET , UNIT C106
POST OFFICE BOX 2711
EDWARDS, COLORADO 81632
970.926.8960 F.970.926.8961

PERKINS + WILL

MARTIN / MARTIN
CONSULTING ENGINEERS
12499 WEST COLFAX AVENUE
PO BOX 151500
LAKEWOOD, CO 80215
303.431.6100 F 303.431.4028

AMENDMENT BLOCK	DATE	NO.
VESTED SITE PLAN SUBMITTAL	03.20.06	
REQUIRED SECOND SUBMISSION	05.04.06	
REQUIRED THIRD SUBMISSION	06.12.06	
TECHNICAL CORRECTIONS	07.14.06	
TECHNICAL CORRECTIONS	08.23.06	
MYLAR CHANGE	03.27.07	

*MYLAR CHANGE 4/27/07
Revise exterior building materials from Colorado Sandstone Veneer to Cast Stone. (see sheets 10,11 & 12)
Replace aluminum on entry drive canopy with cast stone (see sheet 10)


VESTED SITE PLAN
THE MEDICAL CENTER OF AURORA - PRIVATE ROOM EXPANSION
AURORA, COLORADO

EXTERIOR ELEVATION

DATE	05.04.06
DRAWN BY	DCE
CHK'D BY	DCE
SHEET FILE	

COPYRIGHT 2006 BY DAVIS PARTNERSHIP P.C., ARCHITECTS


SHEET NUMBER:
12 OF 17
D.P.A. PROJECT # 0564300

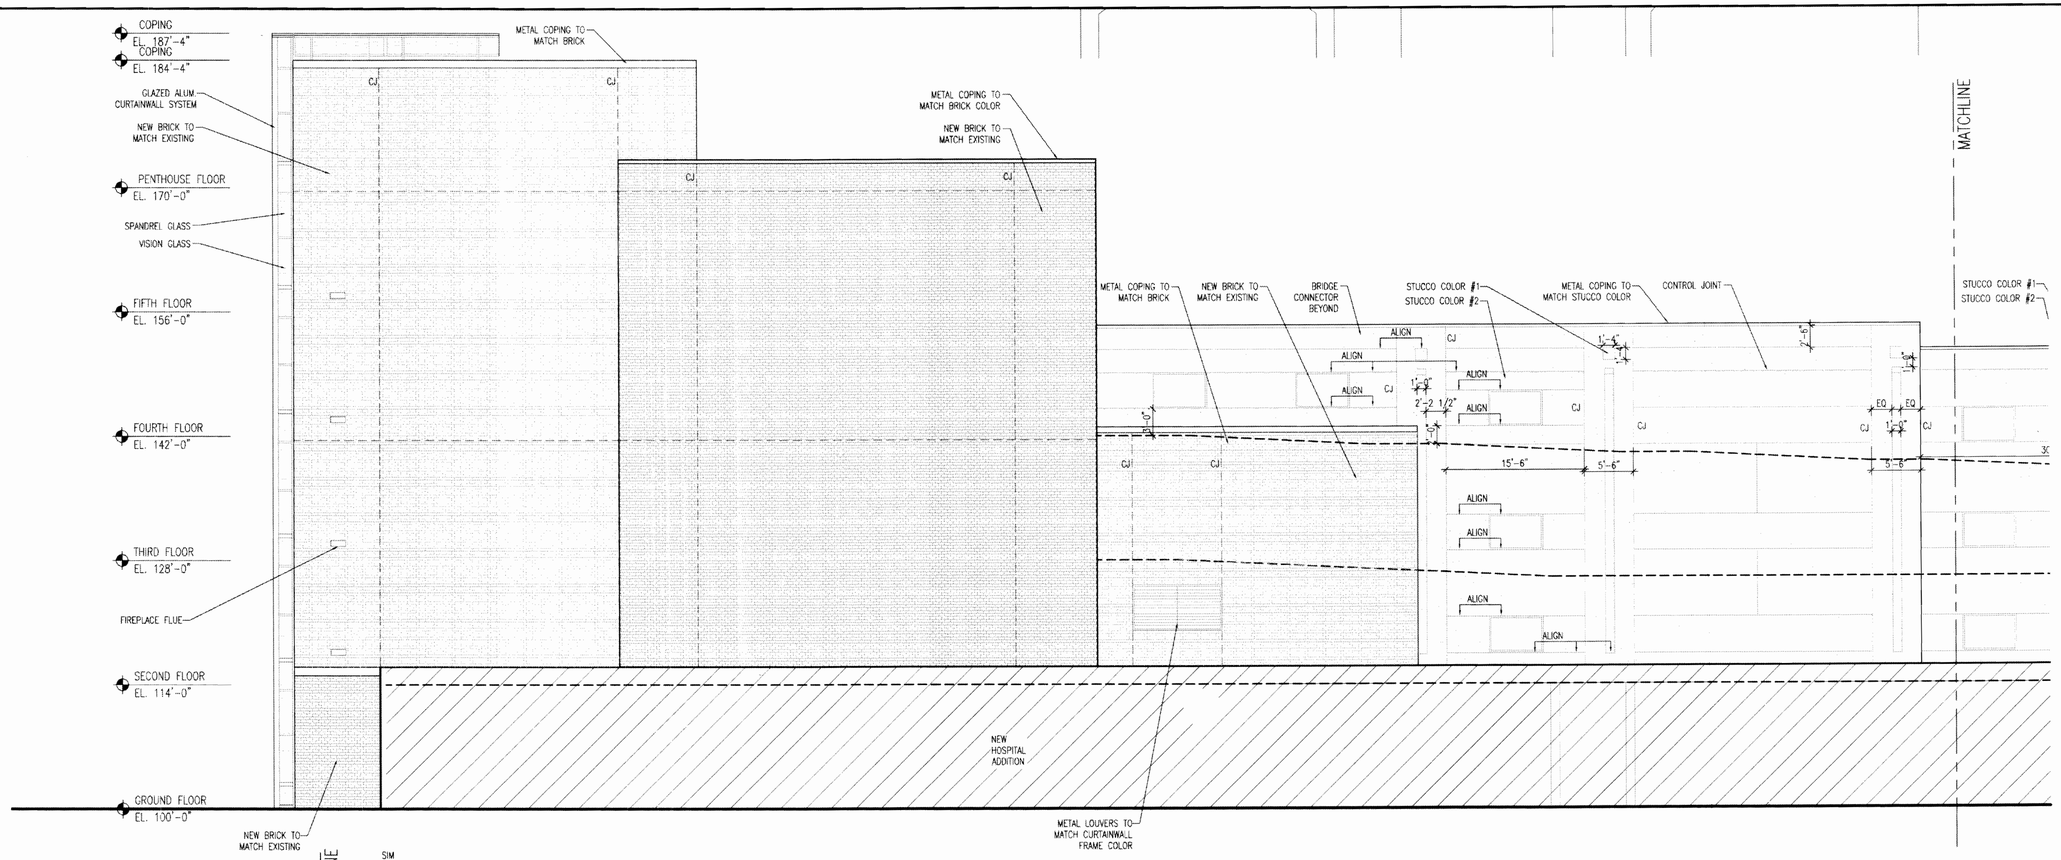


WEST EXTERIOR ELEVATION
SCALE: 1/8" = 1'-0" 01

FACADE MATERIALS:

BRICK VENEER – 48%
GLAZING – 15%
ALUMINUM CANOPY – 5%
EIFS BRIDGE CONNECTOR – 32%

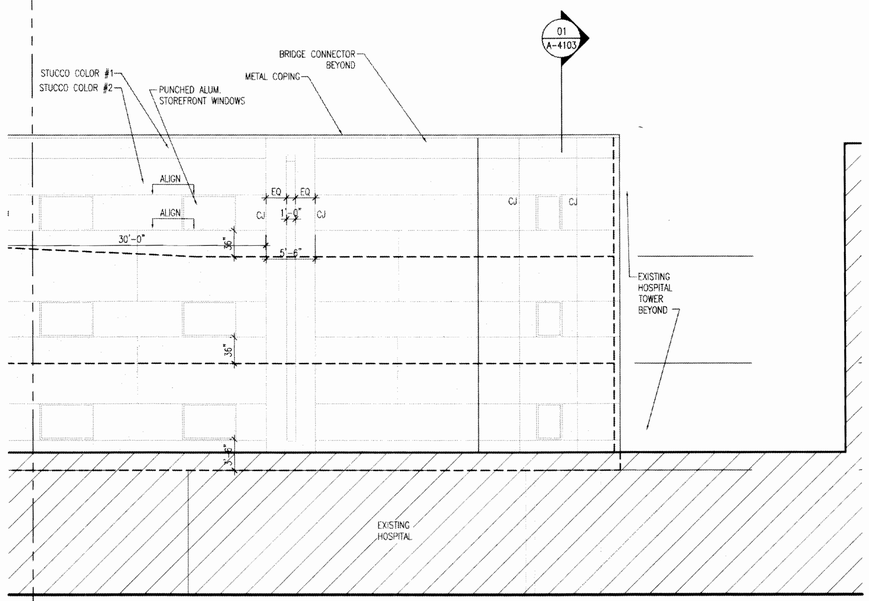

SOUTH ENTRY PARTIAL WEST EXTERIOR ELEVATION
SCALE: 1/8" = 1'-0" 1A

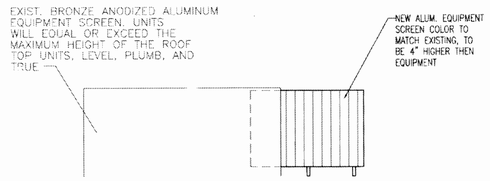

Davis Partnership Architects

2301 BLAKE ST., STE. #100
DENVER, COLORADO 80205
303.861.8555 F.303.861.3027

0137 MAIN STREET UNIT C106
POST OFFICE BOX 2711
EDWARDS, COLORADO 81632
970.926.8960 F.970.926.8961

PERKINS + WILL

MARTIN / MARTIN
CONSULTING ENGINEERS
12499 WEST COLFAX AVENUE
PO BOX 151500
LAKEWOOD, CO 80215
303.431.6100 F.303.431.4028

AMENDMENT BLOCK	DATE	NO.
VESTED SITE PLAN SUBMITTAL	03.20.06	
REQUIRED SECOND SUBMISSION	05.04.06	
REQUIRED THIRD SUBMISSION	06.12.06	
TECHNICAL CORRECTIONS	08.25.06	
TECHNICAL CORRECTIONS	12.15.06	
MINOR AMENDMENT	3-19-09	1,8,16,17


VESTED SITE PLAN
THE MEDICAL CENTER OF AURORA - PRIVATE ROOM EXPANSION
AURORA, COLORADO


EXTERIOR ELEVATION

DATE	05.04.06
DRAWN BY	DCE
CHK'D BY	DCE
SHEET FILE	

COPYRIGHT 2006 BY DAVIS PARTNERSHIP P.C., ARCHITECTS


SHEET NUMBER:
13 OF 17
D.P.A. PROJECT # 0564300

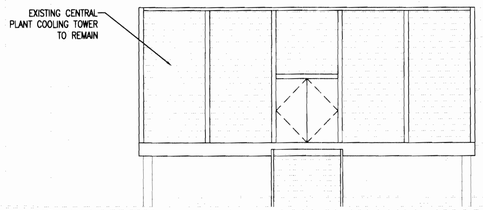

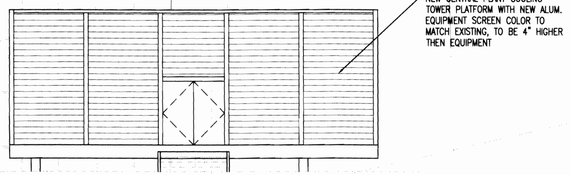

PARTIAL SOUTH EXTERIOR ELEVATION 02

SCALE: 1/8" = 1'-0"

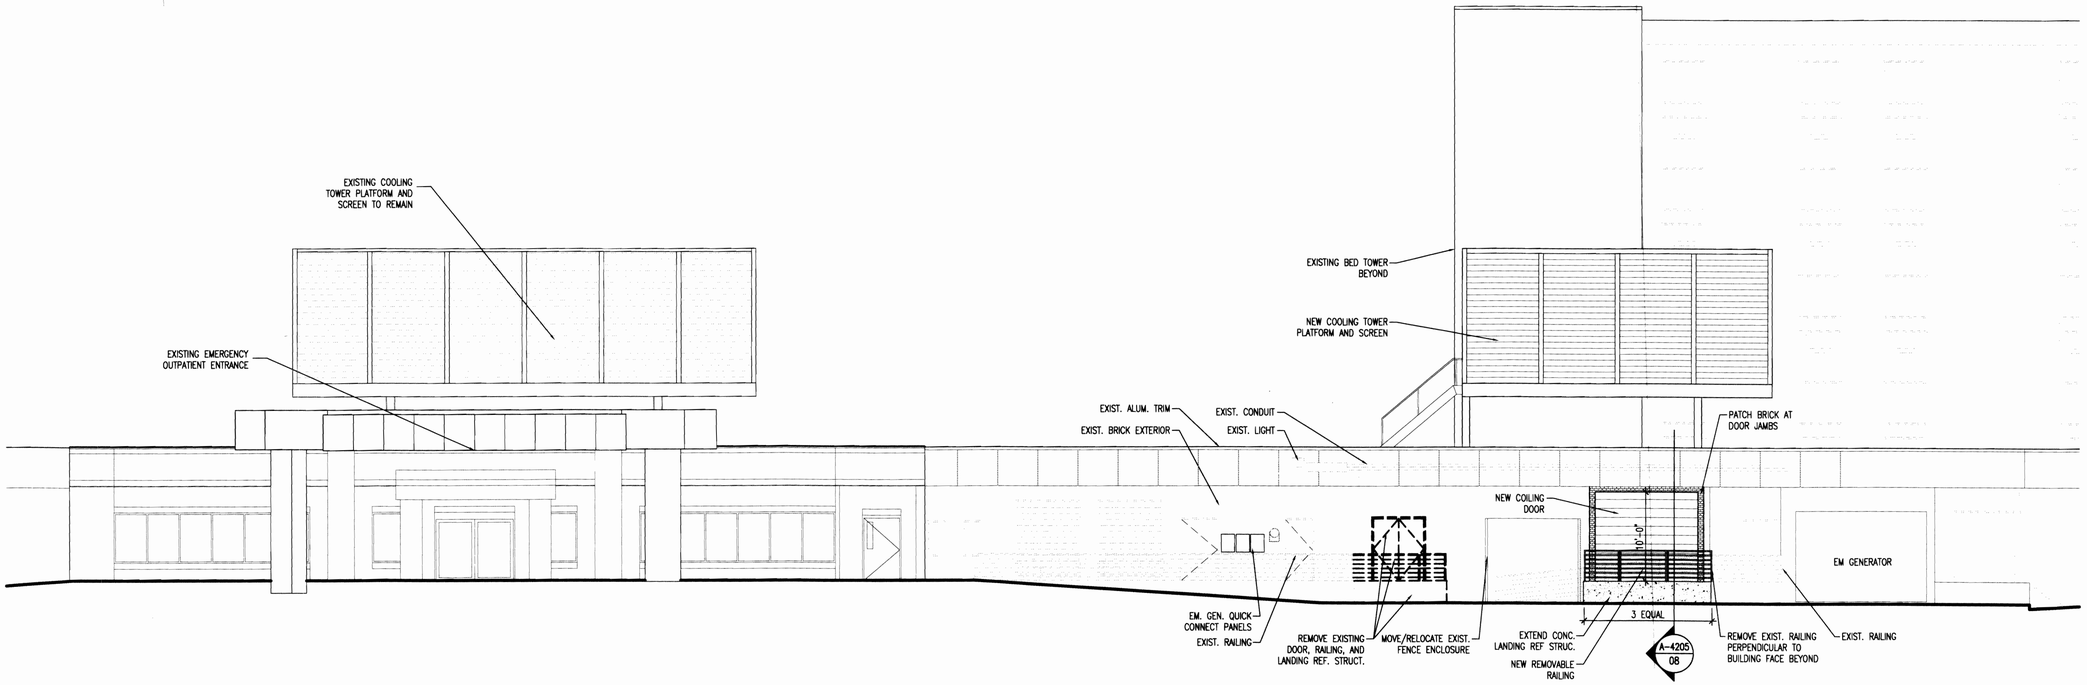

PARTIAL EAST EXTERIOR ELEVATION 01

SCALE: 1/8" = 1'-0"

MC 5/14/07

Davis Partnership Architects

2301 BLAKE ST., STE. #100
DENVER, COLORADO 80205
303.861.8555 F.303.861.3027

0137 MAIN STREET . UNIT C106
POST OFFICE BOX 2711
EDWARDS, COLORADO 81632
970.926.8960 F.970.926.8961

PERKINS +WILL

MARTIN / MARTIN
CONSULTING ENGINEERS
12499 WEST COLFAX AVENUE
PO BOX 151500
LAKEWOOD, CO 80215
303.431.6100 F.303.431.4028

AMENDMENT BLOCK	DATE	NO.
VESTED SITE PLAN SUBMITTAL	03.20.06	
REQUIRED SECOND SUBMISSION	05.04.06	
REQUIRED THIRD SUBMISSION	06.12.06	
TECHNICAL CORRECTIONS	07.14.06	
TECHNICAL CORRECTIONS	08.23.06	
MYLAR CHANGE	03.27.07	
+ ADD NEW CENTRAL PLANT COOLING TOWER MINOR AMENDMENT	3-19-09	1,3,16,17

VESTED SITE PLAN

THE MEDICAL CENTER OF AURORA - PRIVATE ROOM EXPANSION

AURORA, COLORADO

EXTERIOR ELEVATION

DATE	05.04.06
DRAWN BY	TLK
CHK'D BY	TLK
SHEET FILE	

COPYRIGHT 2006 BY DAVIS PARTNERSHIP P.C., ARCHITECTS

SHEET NUMBER:

15 OF 17

D.P.A. PROJECT # 0564300