
RSN 918474
1501 S POTOMAC ST

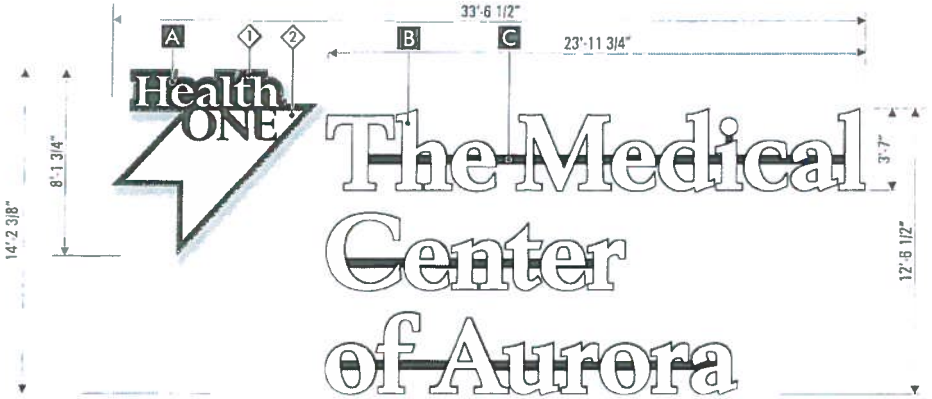

1 LOGO & CHANNEL LETTERSET — SCALE: 3/16" = 1'-0"
QUANTITY: 1 MANUFACTURE & INSTALL



1.2 SIDE VIEW

SCOPE OF WORK:
MANUFACTURE AND INSTALL (1) FACE-LIT PAN CHANNEL LOGO & LETTERSET ON RACEWAY. SIGN MOUNTED ON HIGH-RISE WITH STONE WALL. CUSTOM PAINT FOR LETTER RETURNS AND TRIM CAP.

CUSTOMER TO PROVIDE PRIMARY ELECTRICAL POWER

PERMITTING	SIGN1 AREA: 388.8ft²
FINAL ELECTRICAL CONNECTION BY	NOT INCLUDED


FABRICATION SPECIFICATIONS

A	PAN CHANNEL	LIGHT TYPE	LED
		LIGHT COLOR	WHITE LED
	FACE	TYPE	POLYCARBONATE
		COLOR	WHITE
	VINYL	LAYER	1st SURFACE
		COLOR	SEE COLOR KEY
	RETAINER	TYPE	ALUMINUM RETAINER
		SIZE	1"
		COLOR/PAINT	SEE COLOR KEY
	RETURN	DEPTH	8"
		PAINT	SEE COLOR KEY
B	PAN CHANNEL	LIGHT TYPE	LED
		LIGHT COLOR	WHITE LED
	FACE	TYPE	ACRYLIC
		COLOR	WHITE
	RETAINER	TYPE	TRIMCAP
		SIZE	2"
		COLOR/PAINT	SEE COLOR KEY
	RETURN	DEPTH	8"
		PAINT	SEE COLOR KEY
C	RACEWAY	SIZE	5"x3"
		PAINT	TO MATCH FASCIA
		FINISH	SATIN


COLOR KEY


1	VINYL	3M #3630-69 DURAHODIC
2	ACRYLIC	#7328 WHITE
3	PAINT	SHERWIN WILLIAMS TO MATCH
	MATCH	Benjamin Moore 2130 Black Bean Soup

NOTE: UNLESS OTHERWISE NOTED, THE COLORS DEPICTED ON THIS RENDERING MAY NOT MATCH ACTUAL COLORS OF FINISHED DISPLAY. PLEASE REFER TO COLOR CALLOUTS AND THEIR APPROPRIATE VENDOR SPECIFIED SAMPLES FOR APPROVED COLOR SPECIFICATIONS

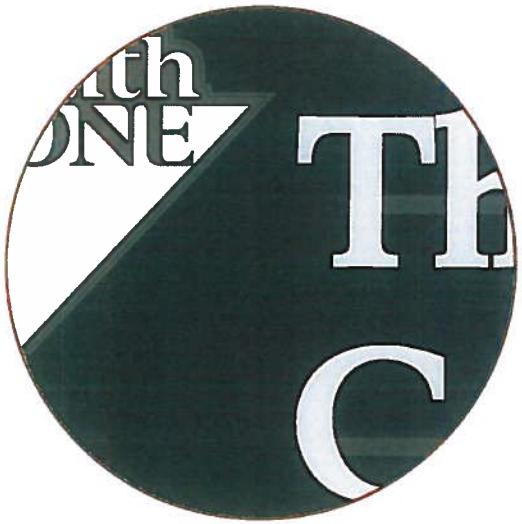

1.3 ILLUMINATION SKETCH

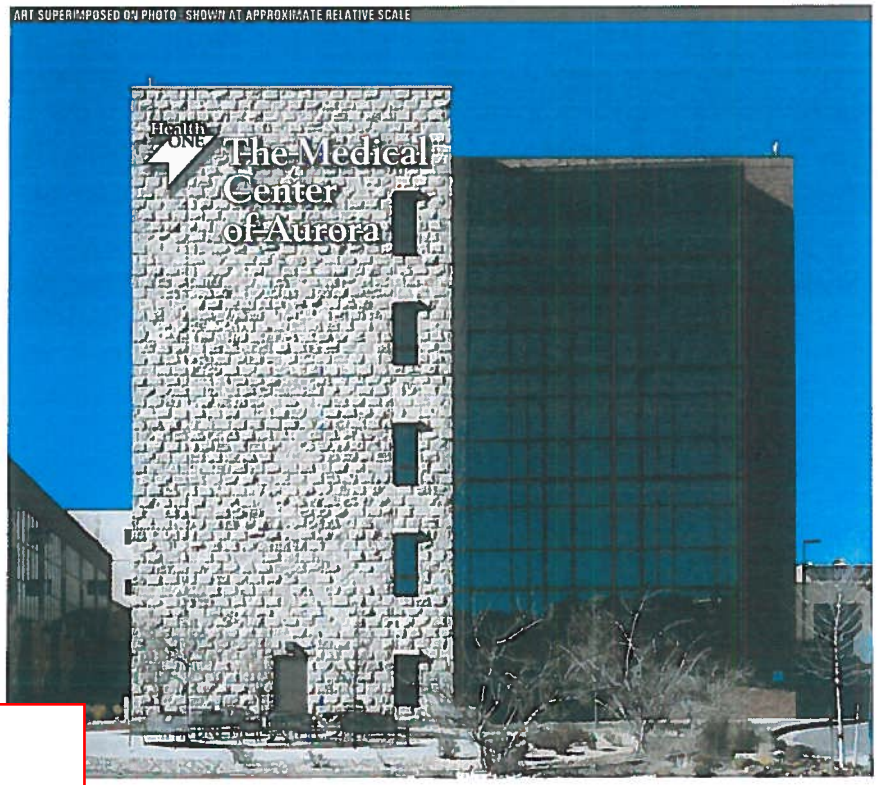

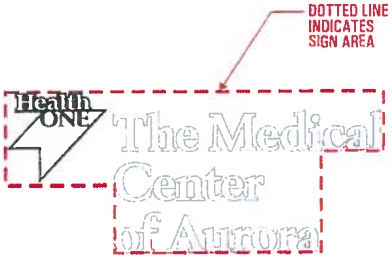


YESCO
Rocky Mountain Region
Salt Lake City
1965 South Glenmoor Road
Salt Lake City, UT 84104
801.487.4451
Denver
1773 Dukes St.
Denver, CO 80239
303.575.9993
www.yesco.com


CLIENT: MEDICAL CENTER OF AURORA
ADDRESS: 1501 SOUTH POTOMAC STREET
CITY / STATE / ZIP: AURORA, COLORADO
ACCOUNT EXECUTIVE: JIM MALM, MARK KERSTING
DESIGNER:
ORIGINAL DATE: 11.13.2013
Client Signature / Date
Landlord Signature / Date
VOLTS AMPS
YESCO IS A UL RECOGNIZED LABEL ACTIVITY
THIS SIGN IS INTENDED TO BE INSTALLED IN ACCORDANCE WITH THE REQUIREMENTS OF ARTICLE 600 OF THE NATIONAL ELECTRICAL CODE AND / OR OTHER APPLICABLE LOCAL CODES. THIS INCLUDES PROPER GROUNDING AND BONDING OF THE SIGN.
DRAWING NO: 702302R9
PAGE 2 OF 2

TOTAL BLDG FRONTAGE SF - 255
TOTAL ALLOWED SIGN SF - 522
TOTAL PROPOSED SIGN SF - 291
TOTAL REMAINING - 231


VICINITY MAP - NOT TO SCALE

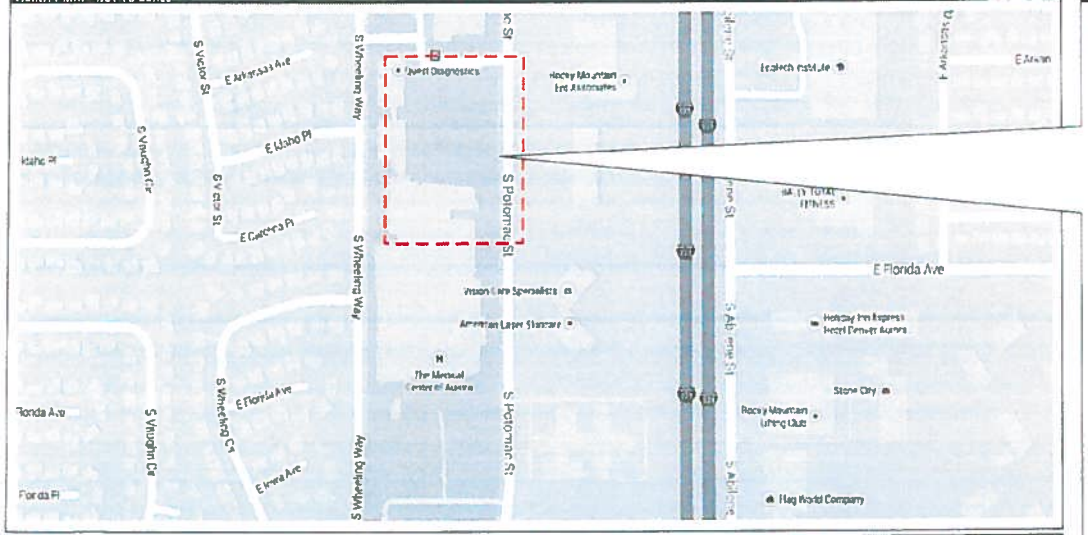

PARTIAL EAST ELEVATION - SCALE: 1/16" = 1'-0"

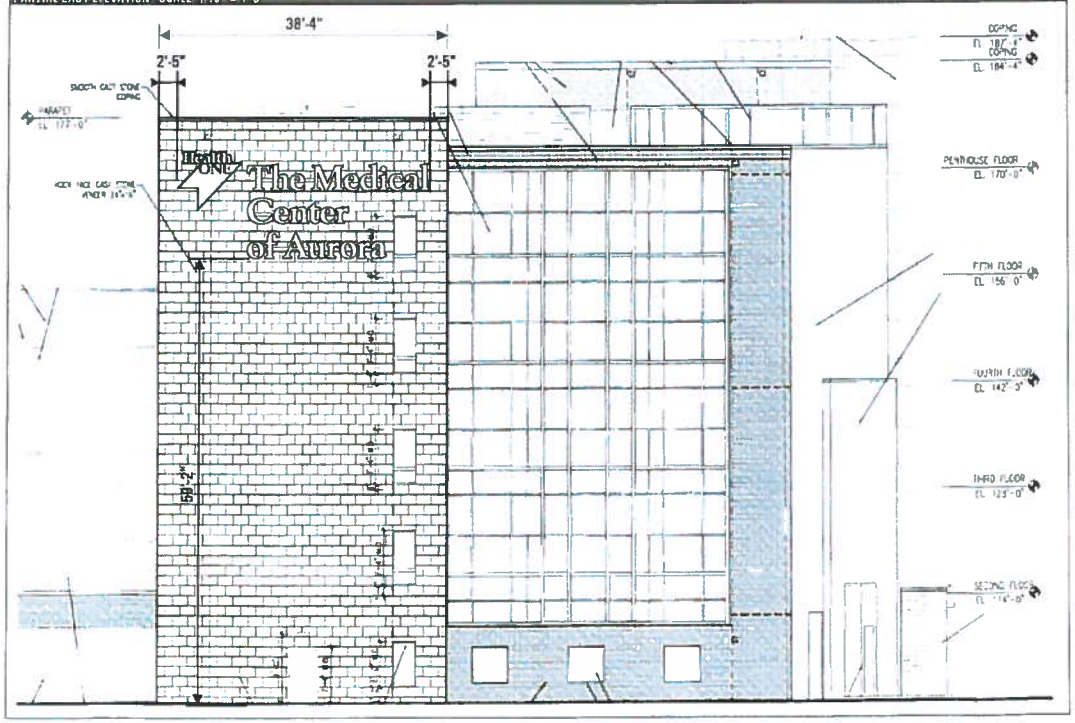

PARTIAL SITE PLAN - SCALE: 1" = 80'-0"

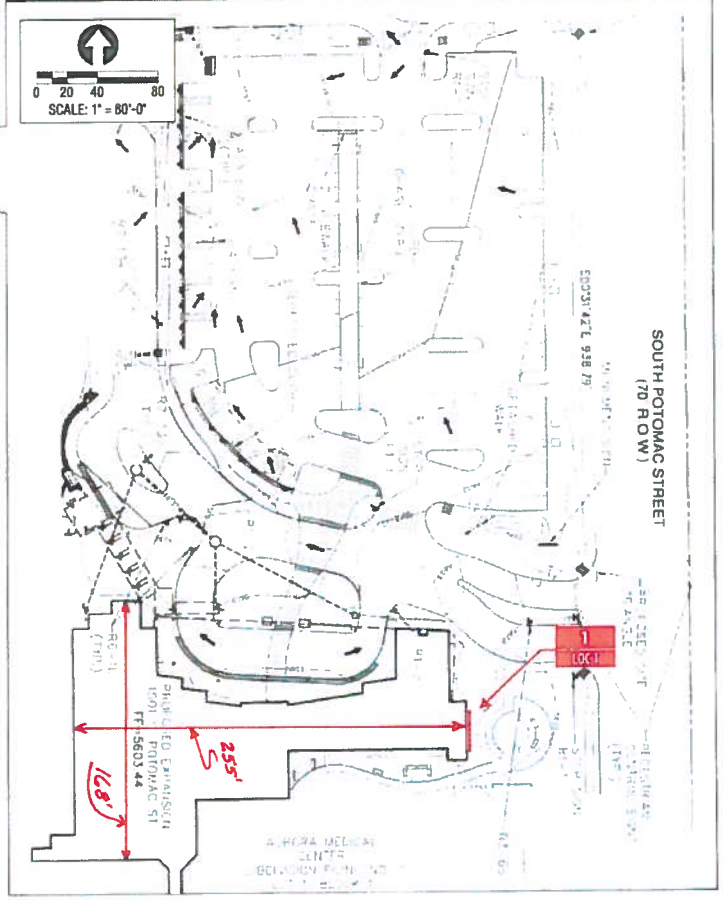

YESCO
Rocky Mountain Region
Salt Lake City
1665 South Greenacre Road
Salt Lake City, UT 84104
801.487.8451
Denver
3770 Joliet St.
Denver, CO 80239
303.375.9333
www.yesco.com

CLIENT: MEDICAL CENTER OF AURORA
ADDRESS: 1501 SOUTH POTOMAC STREET
CITY / STATE / ZIP: AURORA, COLORADO
ACCOUNT EXECUTIVE: JIM MALM, MARK KERSTING
DESIGNER: HERM MEDINA
ORIGINAL DATE: 07.18.2014
CUSTOMER APPROVAL
Client Signature / Date
Landlord Signature / Date
ELECTRICAL NOTE
NOTE: UNLESS OTHERWISE NOTED, ELECTRICAL SIGNS DO FINAL ELECTRICAL CONNECTION CHARGES ARE NOT INCLUDED. ILLUMINATED DISPLAYS WILL BE WIRED FOR 120 VOLT POWER UNLESS OTHERWISE INDICATED.
IF VOLTAGE IS NOT 120 PLACE INDICATE VOLTAGE HERE
VOLTS AMPS
NOTE
YESCO IS A UL RECOGNIZED MANUFACTURER.
THIS SIGN IS INTENDED TO BE INSTALLED IN ACCORDANCE WITH THE REQUIREMENTS OF ARTICLE 600 OF THE NATIONAL ELECTRICAL CODE AND / OR OTHER APPLICABLE LOCAL CODES. THIS INCLUDES PROPER GROUNDING AND BONDING OF THE SIGN.
REVISIONS

DATE	REVISION	DESIGNER INITIALS
07.18.14	ADDED DIMENSIONS	HERM

DRAWING NUMBER: 702302R9
PAGE 1 OF 2