KEYNOTES

1. EXISTING SINK TO BE REMOVED, CAP EXISTING HW, CW, AND WASTE ARM IN WALL BEHIND FINISHED SURFACE OF NEW WALL.
2. EXISTING SINK TO BE REMOVED, CAP EXISTING HW, CW, AND WASTE ROUGH-INS AT WALL FOR CONNECTION TO NEW SINK.
3. EXISTING CW SERVICE FOR WATER DISPENSER TO BE REMOVED, CAP IN CEILING SPACE AS CLOSE TO EXISTING CW MAIN AS POSSIBLE.

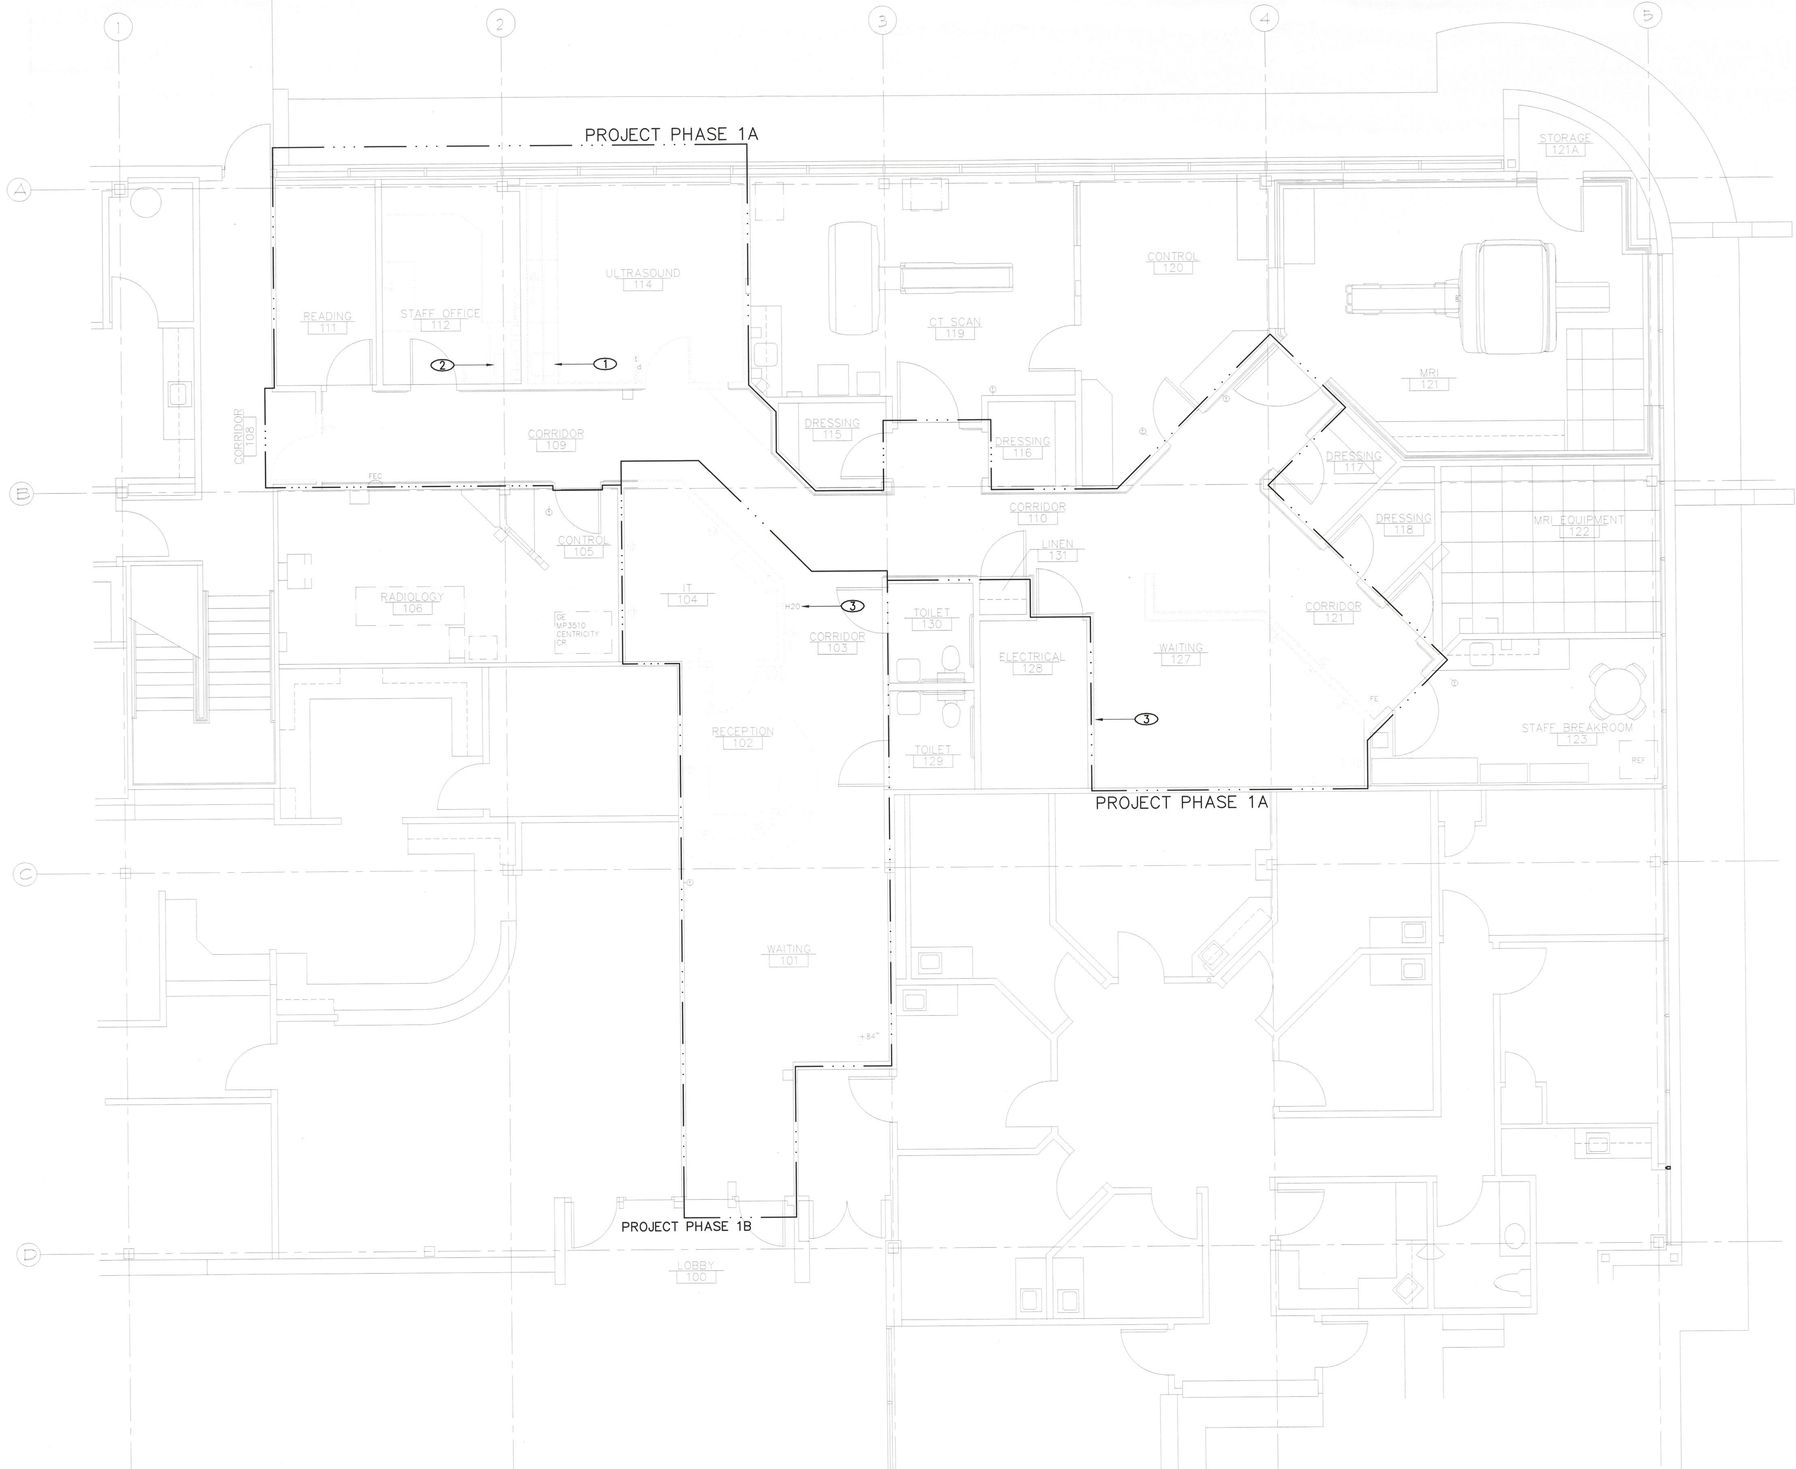

1 PLUMBING DEMOLITION FLOOR PLAN – PHASE 1A & 1B
1/4" = 1'-0"

ARCHITECTURE
PLANNING

P.O. BOX 209
BOULDER, COLORADO 80307
303.413.1868

MOEN ENGINEERING CONSULTANTS INC
4191 W 98TH WAY
WESTMINSTER, CO 80031
P: (303)907-4285

COLORADO LICENSED
PROFESSIONAL ENGINEER
38163
FEB 28 2014

INVISION SALLY JOBE AT 1400 SOUTH POTOMAC
IMAGING CENTER RENOVATION – PHASE 1A & 1B
AURORA, COLORADO

PROJECT #	2014.01
DATE	28 FEB 2014
SCALE	1/4" = 1'-0"
REV	
REV	
FILE	

© HURLEY & GAGNE, INC. 2013

PLUMBING DEMOLITION FLOOR PLAN – PHASE 1A & 1B

P2.1

KEYNOTES

1. MODIFY EXISTING ROUGH-IN AS REQUIRED AND CONNECT 1/2"HW, 1/2"CW, AND 1-1/2"W TO NEW SINK.
2. PROVIDE NEW 1/2" NOM. COMP. X 3/8" NOM. COMP. CHROME PLATED ANGLE STOP WITH WHEEL HANDLE AND (1) PIECE SET SCREW TYPE CHROME PLATED CAST BRASS ESCUTCHEONS AT WALL PENETRATIONS BELOW COUNTER FOR CONNECTION TO WATER FILTER, EXTEND CW FROM FILTER TO COFFEE MACHINE.

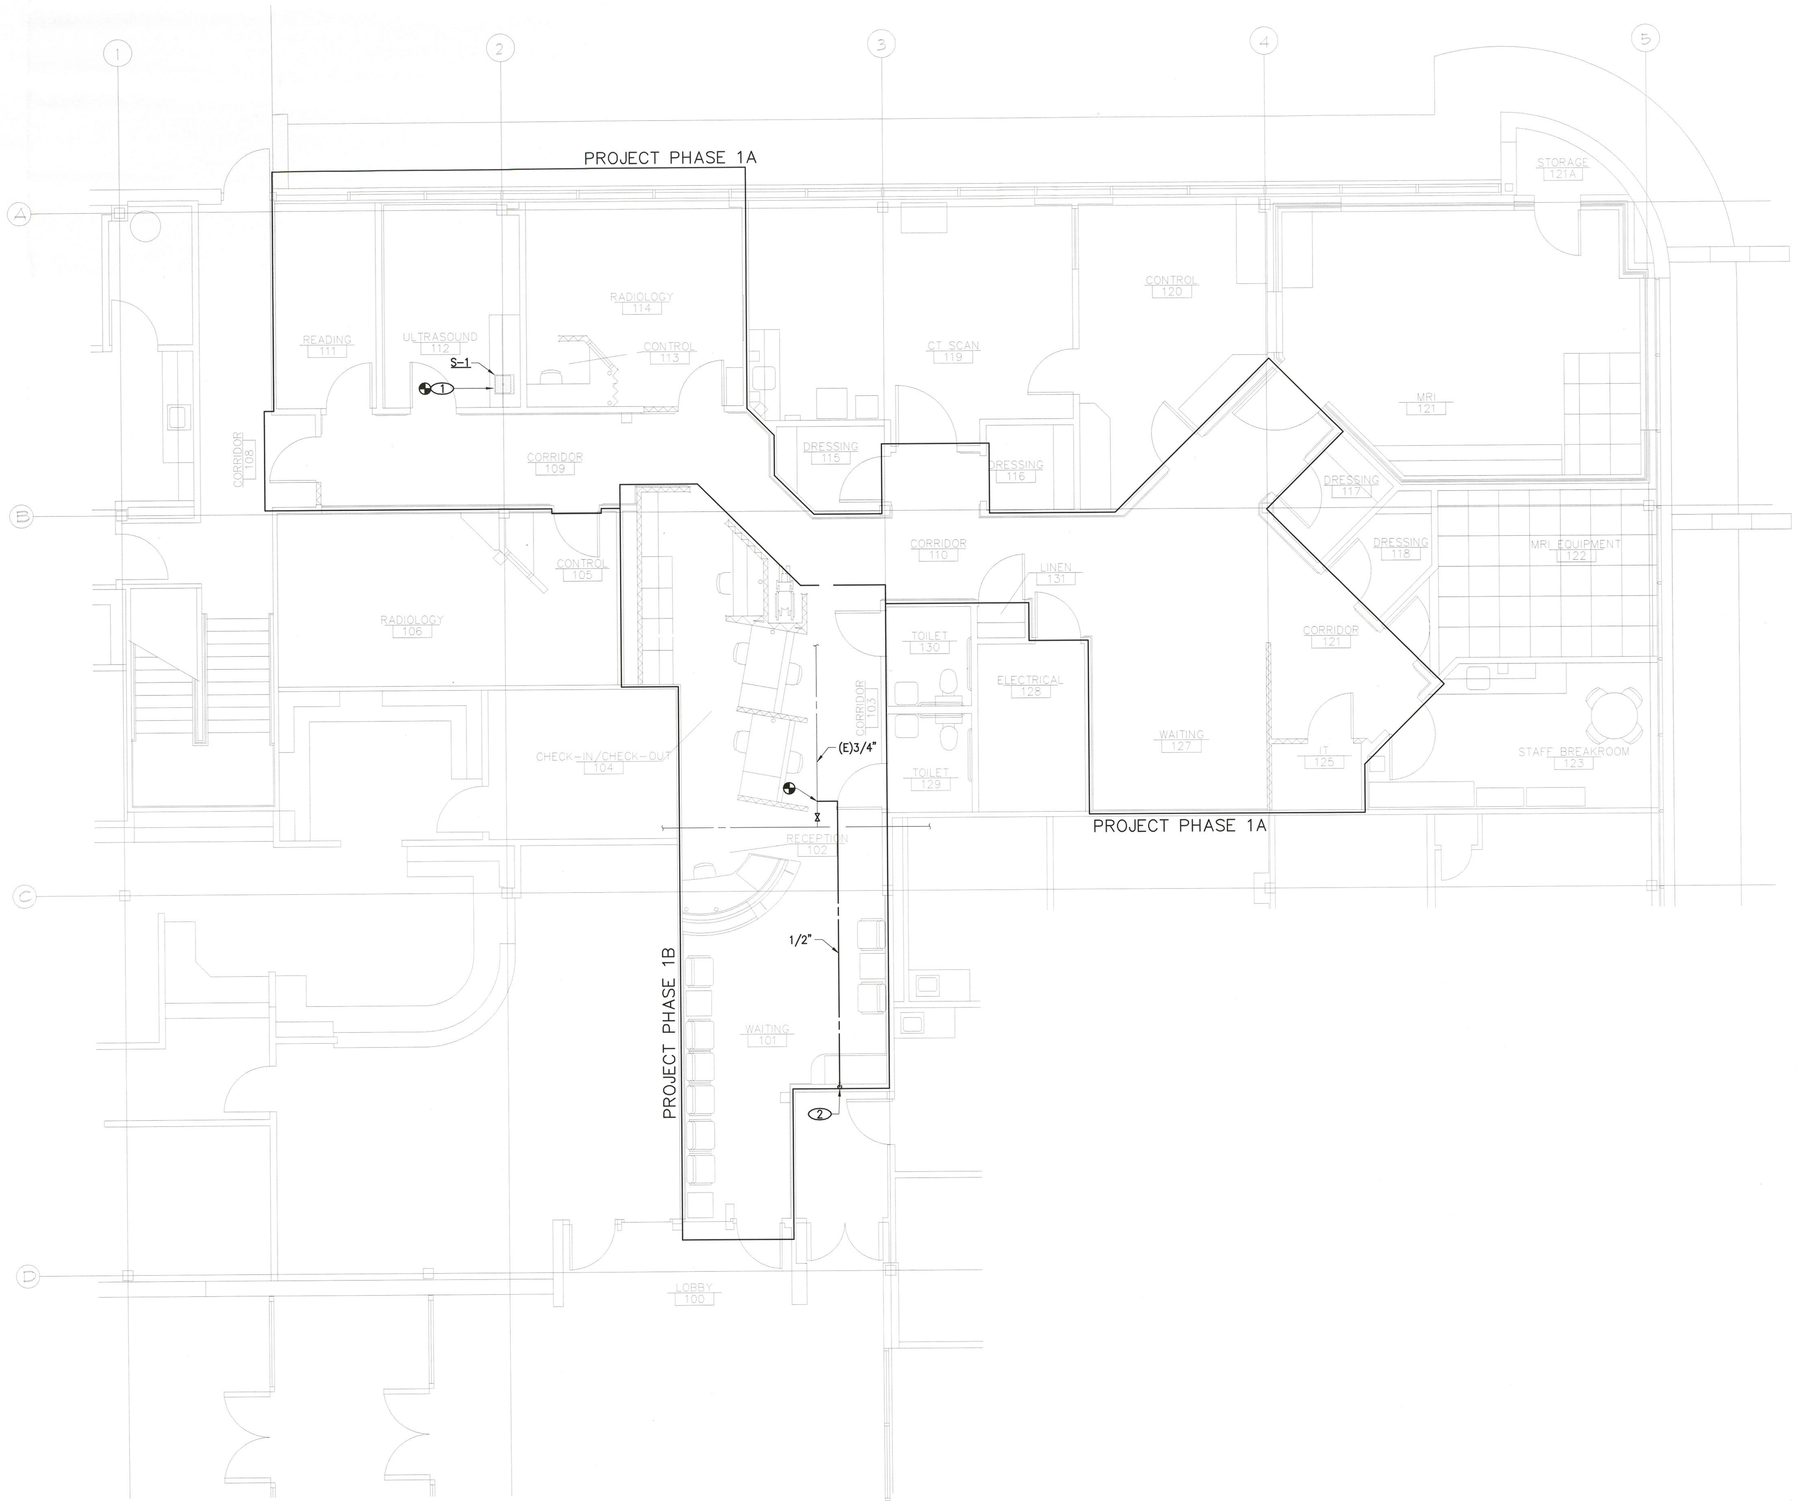

1 PLUMBING FLOOR PLAN – PHASE 1A & 1B
1/4" = 1'-0"

HURLEY & GAGNE, INC.
ARCHITECTURE PLANNING
P.O. BOX 209
BOULDER, COLORADO 80307
303.413.1868

MEC
MOEN ENGINEERING CONSULTANTS INC
4191 W 88TH WAY
WESTMINSTER, CO 80031
P: (303)907-4285
FEB 28 2014

INVISION SALLY JOBE AT 1400 SOUTH POTOMAC
IMAGING CENTER RENOVATION – PHASE 1A & 1B
AURORA, COLORADO

PROJECT # 2014.01	
DATE	28 FEB 2014
SCALE	1/4" = 1'-0"
REV	
REV	
FILE	

© HURLEY & GAGNE, INC. 2013

PLUMBING FLOOR PLAN – PHASE 1A & 1B

P3.1