Approved

1098643

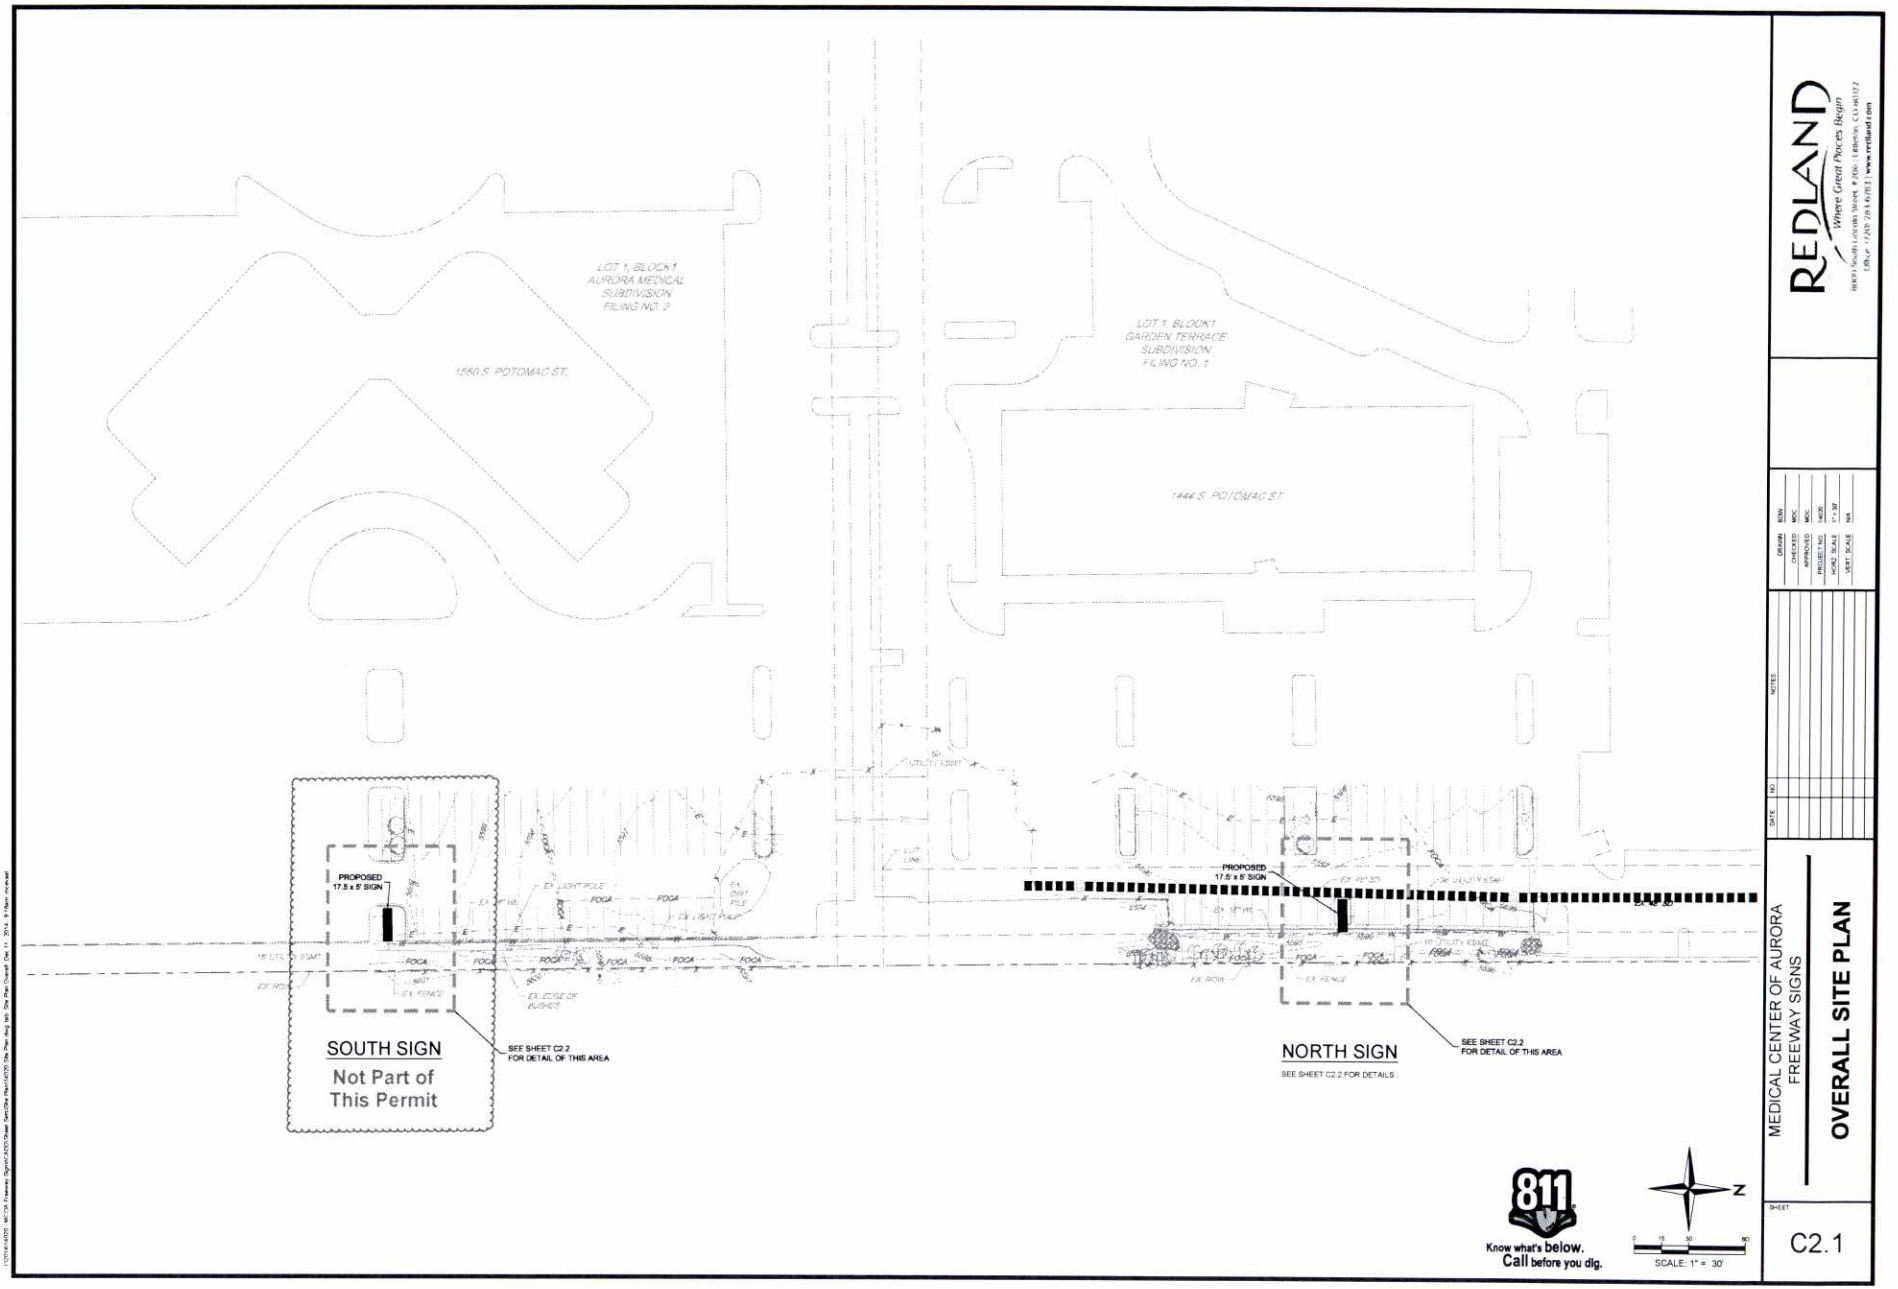

Approved

City of Aurora
Building Codes Division
Plot Plan Approval
(303) 739-7420

Row ID: 1098643

Property ID: 44447

Address of Job: 1444 S POTOMAC ST			
Zip Code: 80012		**Date:** 3/ 28/ 2016	
Contractor Email: CBONCORDO@YESCO.COM			
Legal Description: Lot 001, Block 001, AURORA MEDICAL CENTER SUBDIVISION FLG NO 2			
Description of work: MEDICAL CENTER OF AURORA -- INSTALL ONE FREESTANDING ILLUMINATED MONUMENT SIGN PER CASE #2004-6050-02.			
Reference File: 2004-6050-02			
Type of structure: 6235			
Garage 1,2 or 3:	**Total Units:** 0	**Mid Point Bldg Height:** 0	**No. of Stories:** 0
Occ Group and Div:	**Use Zone:** PD-hosp	**Total Building SQFT:** 0	**Construction Type:**
Owner:			**Phone:**
Contractor: YESCO LLC			**Phone:** 3033759933
Developer:			**Phone:**
LDN:	**E470:** No	**Site Plan #:** 1981-6056-1	
Traffic: (303) 739-7300			
User: Christopher Eravelly - Date: 3/31/2016 - Result: Dept Review OK **Comment:**			
Right Of Way: (303) 739-7300			
User: Darren Akrie - Date: 4/8/2016 - Result: Dept Review OK **Comment:**			
User:			
User: Jennifer Zamora - Date: 4/14/2016 - Result: BLD OK For Permit **Comment:**			

Approved on Thursday, April 21, 2016 at 8:37:21 AM