# 019 6'-0" D/F ILLUMINATED PYLON

Scale: 1/2"=1'-0"

**PY.72.I**


**32.5 Square Feet**

**5.8 Total Copy Sqft Per side**


1828616
1444 S POTOMAC ST

refer to
PRODUCTION SHOP DRAWING
# CHI0090A
for manufacturing details


PER PLANNING APPROVAL

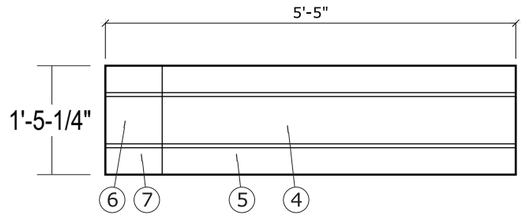


**TOP VIEW**

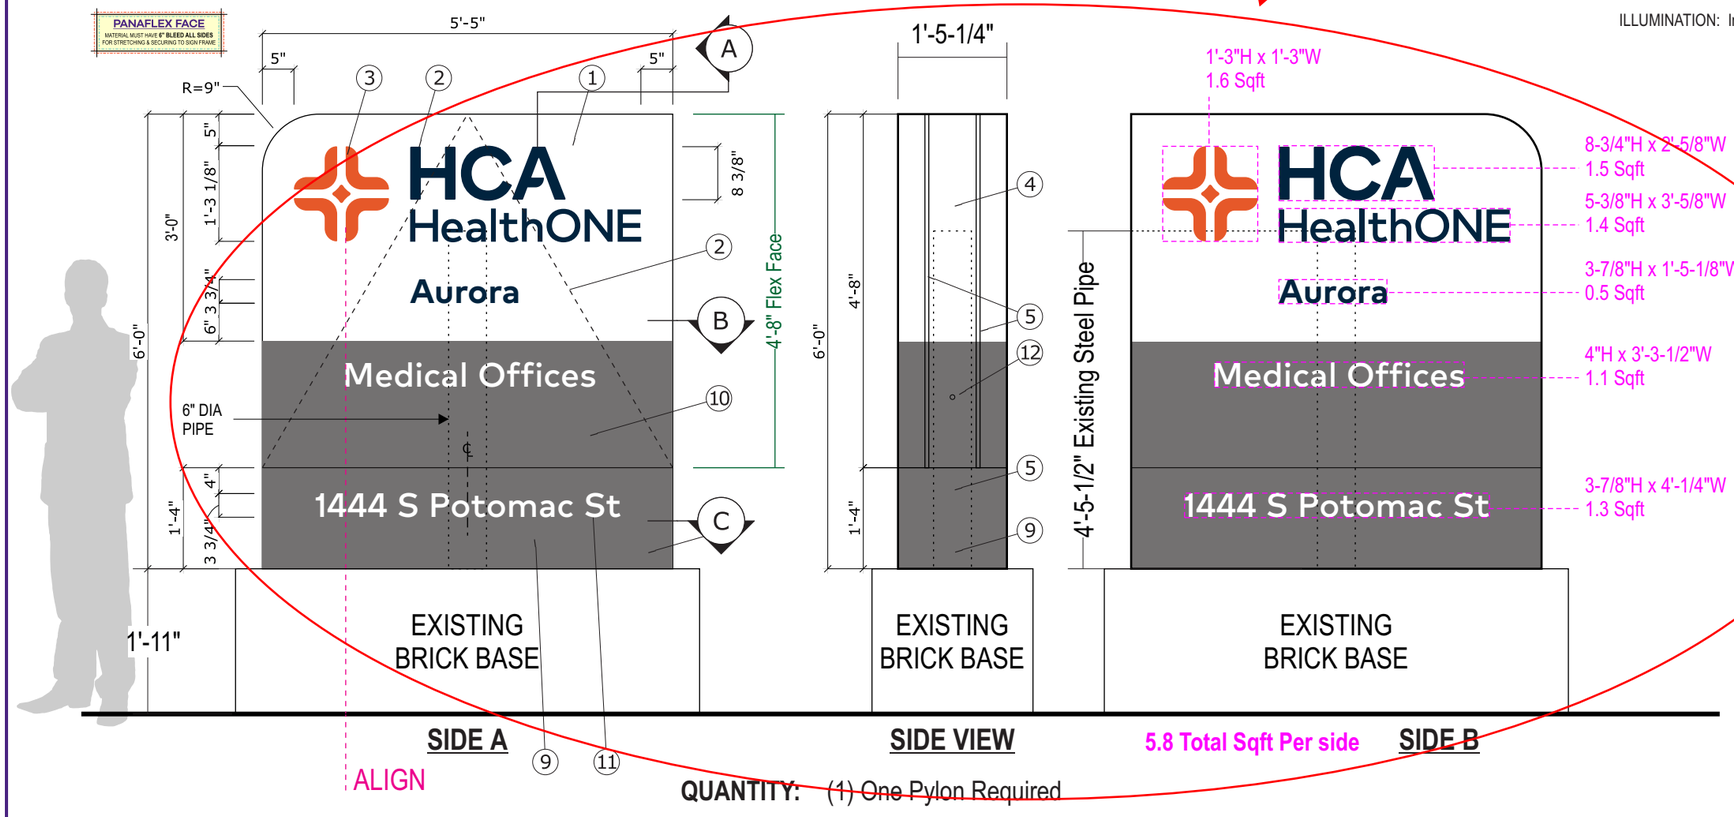


**QUANTITY:** (1) One Pylon Required

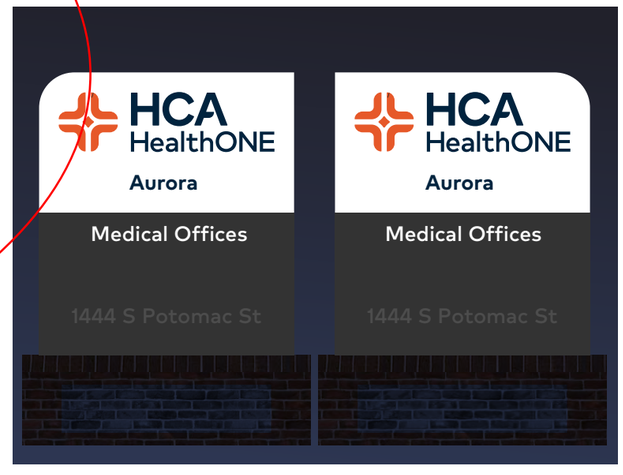


**SIMULATED NIGHT VIEW**

**Notes:**

1. Sign face to be 3M Panagraphics III. First surface decorate per call outs. Overlay entire face with 3M 3660M overlaminate.
2. Film decorate "HCA HealthONE" and facility name with 3M 3630-8695 HCA Navy. Use artwork provided by designer. Typeface to be Mark for HCA Bold. Verify all copy prior to fabrication.
3. Diamond Plus Mark to be 3M 3630-124 orange over 3635-30 diffuser film. Use artwork provided by designer.
4. Sign body filler to be SignComp medium body filler #2015. Form as shown. Paint finish all exterior exposed surfaces to match adjacent sign face, slate and white, semi-gloss finish. paint finish interior surfaces with light enhancement paint.
5. Extrusion cover for flex face retainer to be SignComp #2095. Paint finish all exterior exposed surfaces to match adjacent sign face, slate and white, semi-gloss finish. Attach with countersunk flathead stainless steel screws. Paint heads to match.
6. 9" radiused filler body piece to be SignComp #4050. Paint finish all exposed surfaces White. Semi-gloss finish. Paint finish interior surfaces with light enhancement paint.
7. 9" radiused extrusion cover to be SignComp #4260P. Paint finish exterior surfaces White. Sem-gloss finish.
8. .125" aluminum cladding. Form as shown. Paint finish Slate. Semi-gloss finish.
9. .125" aluminum base cladding. Form as shown. Paint finish Slate. Semi-gloss finish. Make one side removable for bolt access.
10. Directional copy background to be first surface decorated with opaque slate film, copy to reverse out white. Typeface to be Mark for HCA Medium. Verify all copy prior to fabrication.
11. Address copy to be white reflective film 3M 680-10 white. Typeface to be Mark for HCA Medium. Verify all copy prior to fabrication.
12. Location of photocell when required.

ILLUMINATION: Internally illuminate with White led's as required by manufacturer. Power supplies housed within cabinet.

**General notes**
All paints to be two-part polyurethane by Matthews Paints. Semi-gloss finish. - All film to be 3M unless otherwise stated. - All steel components to be primed with a zinc inhibitor (Devcon-z or approved equal). - All structural components to be sized by a licensed structural engineer to meet or exceed all local, state, and national codes. - All electrical work to meet or exceed U.L. or CE requirements. - All exposed fasteners to be painted to match cabinet. - Electrical leads from the back of illuminated letters to be a minimum of 6'-0" (2 meters) long as measured from the back of the letter. All extrusions specified for this project to be by SignComp. No unapproved substitutions


Stratus®
stratusunlimited.com
8959 Tyler Boulevard
Mentor, Ohio 44060
888.503.1569


CLIENT: HCA HealthONE

ADDRESS: 1444 S. POTOMAC ST AURORA, CO 80012-4508

PAGE NO.: 9

ORDER NUMBER: 1214154

PROJECT NUMBER: 87716

SITE NUMBER: CO-024_1444 S. Potomac

PROJECT MANAGER: ANTONIE JOSEPH

ELECTRONIC FILE NAME: G:\ACCOUNTS\H\HCA HealthONE\Locations\2024\CO\CO-024_14444 S. Potomac\ CO-024_14444 S. Potomac_R8.cdr

| Rev # | Req # | Date/Artist | Description | Rev # | Req # | Date/Artist | Description |
|---|---|---|---|---|---|---|---|
| Original | 479301 | 06/10/24 RH | | Rev 7 | 498518 | 10/16/24 KO | |
| Rev 1 | 481889 | 06/25/24 KWK | | Rev 8 | 504278 | 11/26/24 KO | Added sqft for just copy |
| Rev 2 | 484086 | 07/08/24 KWK | | | | | |
| Rev 3 | 487862 | 08/01/24 MS | | | | | |
| Rev 4 | 488530 | 08/07/24 MS | Updated with engineering | | | | |
| Rev 5 | 489256 | 08/09/24 MS | Corrected white space dimension | | | | |
| Rev 6 | 493826 | 09/16/24 KWK | | | | | |


PRINTS ARE THE EXCLUSIVE PROPERTY OF STRATUS. THIS MATERIAL SHALL NOT BE USED, DUPLICATED, OR OTHERWISE REPRODUCED WITHOUT THE PRIOR WRITTEN CONSENT OF STRATUS.

# 031 D/F ILLUMINATED PYLON

Scale: 3/16"=1'-0"

**CUSTOM**

**315 Square Feet**

**59 Total Copy Sqft Per side**


1828616
1444 S POTOMAC ST


refer to
PRODUCTION SHOP DRAWING
# CHI0091A
for manufacturing details

PER PLANNING APPROVAL

**QUANTITY:** (1) ONE pylon cabinet required

## TOP VIEW

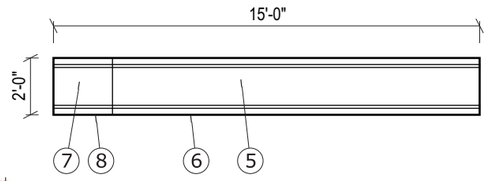

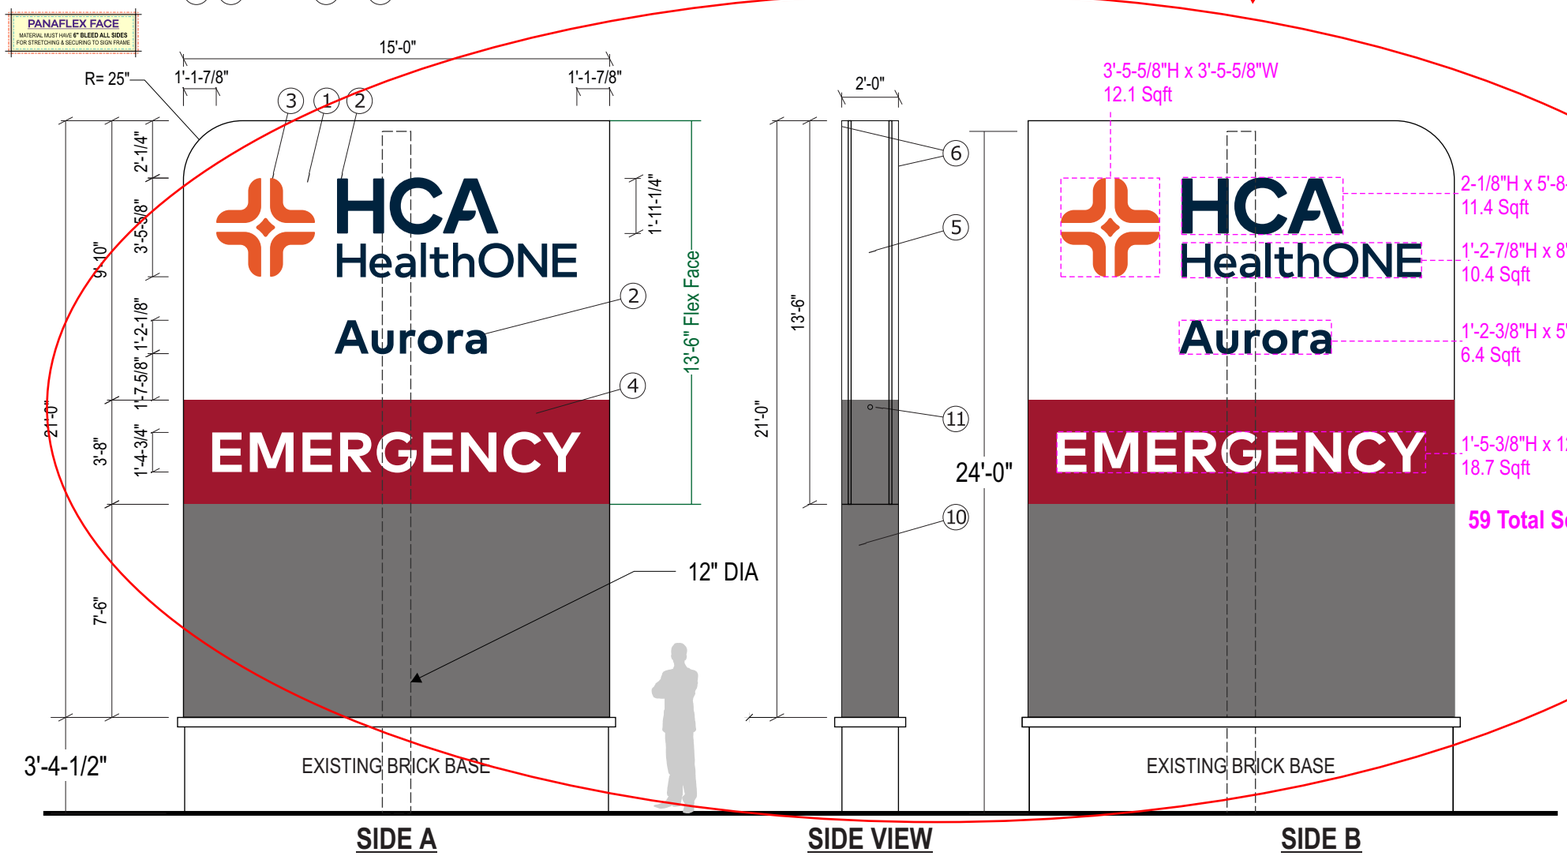
**Notes:**

1. Sign face to be 3M Panagraphics III. First surface decorate per call outs. Overlay entire face with 3M 3660M overlaminate.
2. Film decorate "HCA HealthONE" and facility name with 3M 3630-8695 HCA Navy. Use artwork provided by designer. Typeface to be Mark for HCA Bold. Verify all copy prior to fabrication.
3. Diamond Plus Mark to be 3M 3630-124 orange over 3635-30 diffuser film. Use artwork provided by designer.
4. Emergency strip to be 3M 3630-53 Crimson red, copy to reverse out white. Typeface to be Mark for HCA Bold.
5. Sign body filler to be SignComp wide body filler #2005. Form as shown. Paint finish all exterior exposed surfaces to match adjacent sign face, slate and white, semi-gloss finish. Paint finish interior surfaces with light enhancement paint.
6. Extrusion cover for flex face retainer to be SignComp #2095. Paint finish all exterior exposed surfaces to match adjacent sign face, slate and white, semi-gloss finish. Attach with countersunk flathead stainless steel screws. Paint heads to match.
7. 25" radiused filler body piece. Paint finish all exposed surfaces White. Semi-gloss finish. Paint finish interior surfaces with light enhancement paint.
8. 25" radiused cover. Paint finish exterior surfaces White. Sem-gloss finish.
9. .125" aluminum cladding. Form as shown. Paint finish Slate. Semi-gloss finish.
10. .125" aluminum base cladding. Form as shown. Paint finish Slate. Semi-gloss finish. Make one side removable for bolt access.
11. Location of photocell when required.

ILLUMINATION: Internally illuminate with White led's as required by manufacturer. Power supplies housed within cabinet.

**General notes**
All paints to be two-part polyurethane by Matthews Paints. Semi-gloss finish. - All film to be 3M unless otherwise stated. - All steel components to be primed with a zinc inhibitor (Devcon-z or approved equal). - All structural components to be sized by a licensed structural engineer to meet or exceed all local, state, and national codes. - All electrical work to meet or exceed U.L. or CE requirements. - All exposed fasteners to be painted to match cabinet. - Electrical leads from the back of illuminated letters to be a minimum of 6'-0" (2 meters) long as measured from the back of the letter. All extrusions specified for this project to be by SignComp. No unapproved substitutions




## SIMULATED NIGHT VIEW


Stratus®
stratusunlimited.com
8959 Tyler Boulevard
Mentor, Ohio 44060
888.503.1569


CLIENT: HCA HealthONE

ADDRESS: 1444 S. POTOMAC ST
AURORA, CO 80012-4508

PAGE NO.: 17

ORDER NUMBER: 1214154

PROJECT NUMBER: 87716

SITE NUMBER: CO-024_1444 S. Potomac

PROJECT MANAGER: ANTONIE JOSEPH

ELECTRONIC FILE NAME: G:\ACCOUNTS\H\HCA HealthONE\Locations\2024\CO\CO-024_14444 S. Potomac\CO-024_14444 S. Potomac_R8.cdr

| Rev # | Req # | Date/Artist | Description | Rev # | Req # | Date/Artist | Description |
|---|---|---|---|---|---|---|---|
| Original | 479301 | 06/10/24 RH | | Rev 7 | 498518 | 10/16/24 KO | |
| Rev 1 | 481889 | 06/25/24 KWK | | Rev 8 | 504278 | 11/26/24 KO | Added sqft for just copy |
| Rev 2 | 484086 | 07/08/24 KWK | | | | | |
| Rev 3 | 487862 | 08/01/24 MS | | | | | |
| Rev 4 | 488530 | 08/07/24 MS | Added engineering | | | | |
| Rev 5 | 489256 | 08/09/24 MS | | | | | |
| Rev 6 | 493826 | 09/16/24 KWK | | | | | |

PRINTS ARE THE EXCLUSIVE PROPERTY OF STRATUS. THIS MATERIAL SHALL NOT BE USED, DUPLICATED, OR OTHERWISE REPRODUCED WITHOUT THE PRIOR WRITTEN CONSENT OF STRATUS.