


AURORA CROSSROADS SUBDIVISION FILING NO. 3
A RESUBDIVISION OF LOT 2, LOT 3, AND LOT 4, BLOCK 1, AURORA CROSSROADS SUBDIVISION FILING NO. 2,
SITUATED IN THE WEST HALF OF SECTION 6, TOWNSHIP 4 SOUTH, RANGE 66 WEST OF THE 6TH P.M.,
CITY OF AURORA, COUNTY OF ARAPAHOE, STATE OF COLORADO

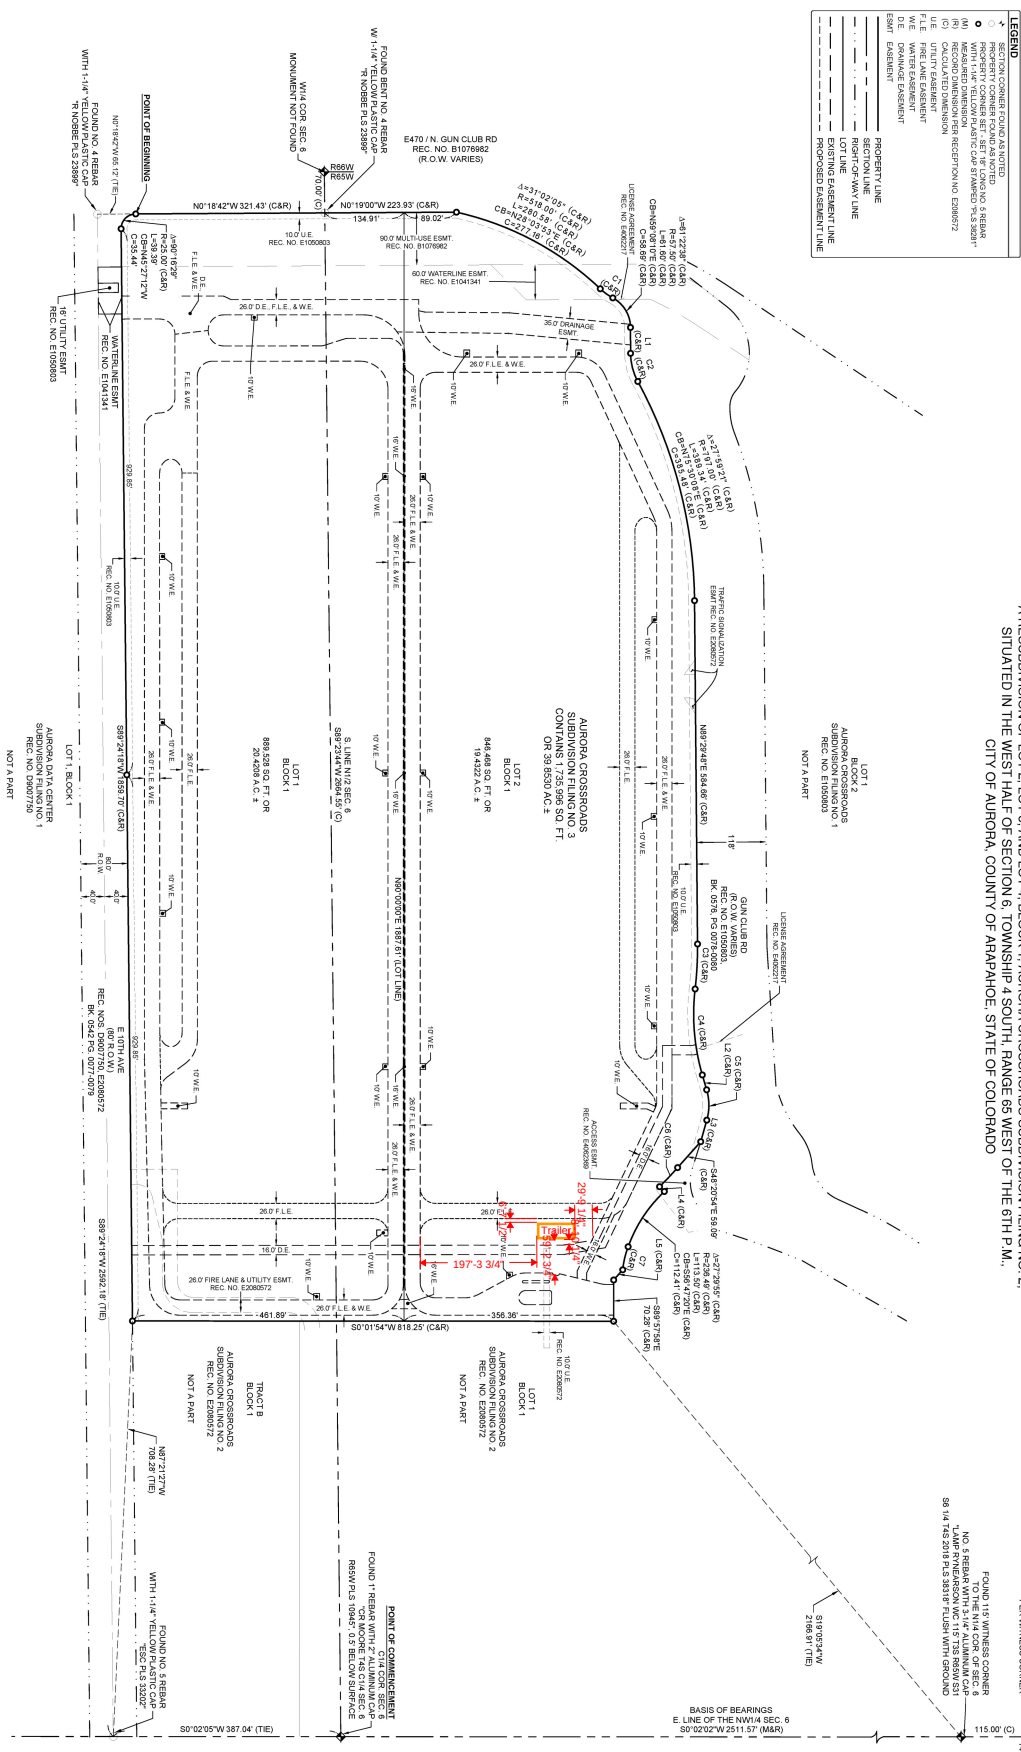

No.	DATE	REVISION DESCRIPTION	SCALE	DRAWING	CHECKED BY	DATE	PROJECT NO.	SHEET NO.
11	10/21/24	REV. T.C.	1" = 100'	MECHANICAL	2024-12-19	16060703	2 OF 8	
12	11/02/24	REV.						
10	11/12/24	REV.						
9	10/28/24	REV.						
8	10/21/24	REV.						



Kimley-Horn

TEL NO. 202.292.2300
WWW.KIMLEY-HORN.COM

8203 S. STRAUSS AVE. #200
GREENWICH, GA 30340
GREENWICH@KIMLEY-HORN.COM

